
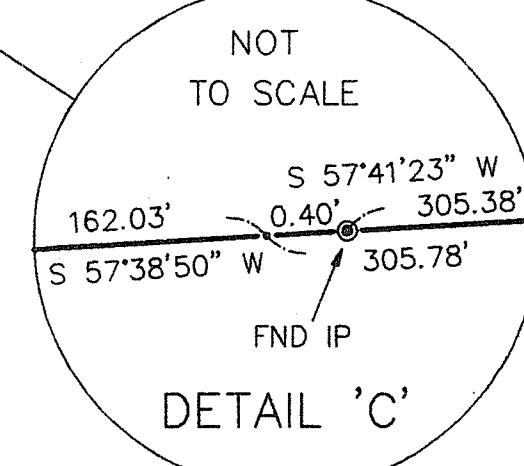
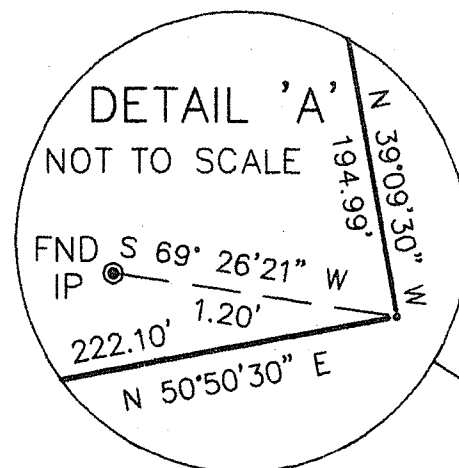


### NOTES

1. SEE "PLAT OF LAND FOR WALTER P. BOROWSKI AND RICHARD A. BLEY IN HAMPTON, N.H.; MAY, 1985 BY PARKER SURVEY ASSOC. INC." P.S.A. #5189
2. SEE "SEABROOK TO NEWINGTON 345 K.V. TRANSMISSION LINE, MILE #4. PUBLIC SERVICE CO. OF N.H. ENGINEERING DEPT. DATED JUNE 7, 1978, LINE #369 BY THOMAS F. MORAN, INC.
3. ALL MONUMENTATION AS PER PLAN NOTE #1.
4. ABUTTERS SUPPLIED BY CLIENT, JAN. 23, 1992.
5. TOTAL LOT AREA IS : 373,610 SQ. FT. ±  
8.58 ACRES ±
6. ALL UNDERGROUND UTILITIES ARE APPROXIMATE AS PER OWNER, MANAGER OR BEST AVAILABLE INFORMATION.

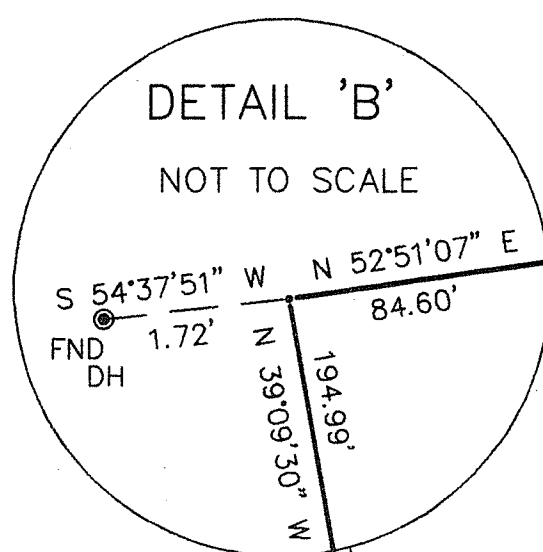

### LEGEND


● FND IP	IRON PIPE FOUND
○ D.H.	DRILL HOLE SET IN STONE WALL
—○—	UTILITY POLE
—○—	TRANSMISSION POLE
—OHE/T—	OVERHEAD ELECTRIC / TELEPHONE
—CATV—	CABLE TELEVISION
—	STEEL TOWER
—W—	WATER LINE
⊕	WATER SHUTOFF
—S—	SEWER LINE
×	APPROX. SEPTIC TANK AREA
—○—	SEWER CLEAN OUT
⊠	SHEDS TO BE MOVED

### OWNER OF RECORD

RICHARD A. & RUTH E. BLEY  
P. O. BOX 154  
MELVIN VILLAGE, N.H. 03850  
R.C.R.D. BK. 2870, PG. 2047

### AS BUILT PLAN FOR FOUR SEASONS IN HAMPTON, N.H.

SCALE: 1" = 50' JAN. 1992  
REV: OCT. 1994

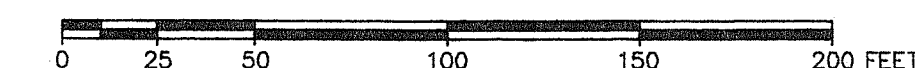

PARKER SURVEY ASSOC., INC.  
EXETER, N.H.

I CERTIFY THAT THIS SURVEY PLAT SHOWS THE PROPERTY LINES THAT ARE THE LINES OF EXISTING OWNERSHIP AND THAT THE LINES OF STREETS AND WAYS SHOWN ARE THOSE OF PUBLIC AND PRIVATE STREETS AND WAYS ALREADY ESTABLISHED AND THAT NO NEW LINES FOR DIVISION OF EXISTING OWNERSHIP OR FOR NEW WAYS ARE SHOWN.

OCT. 26, 1994




DATE RICHARD K. PARKER

LLS #8

6825



BRUNING 44-132 66923

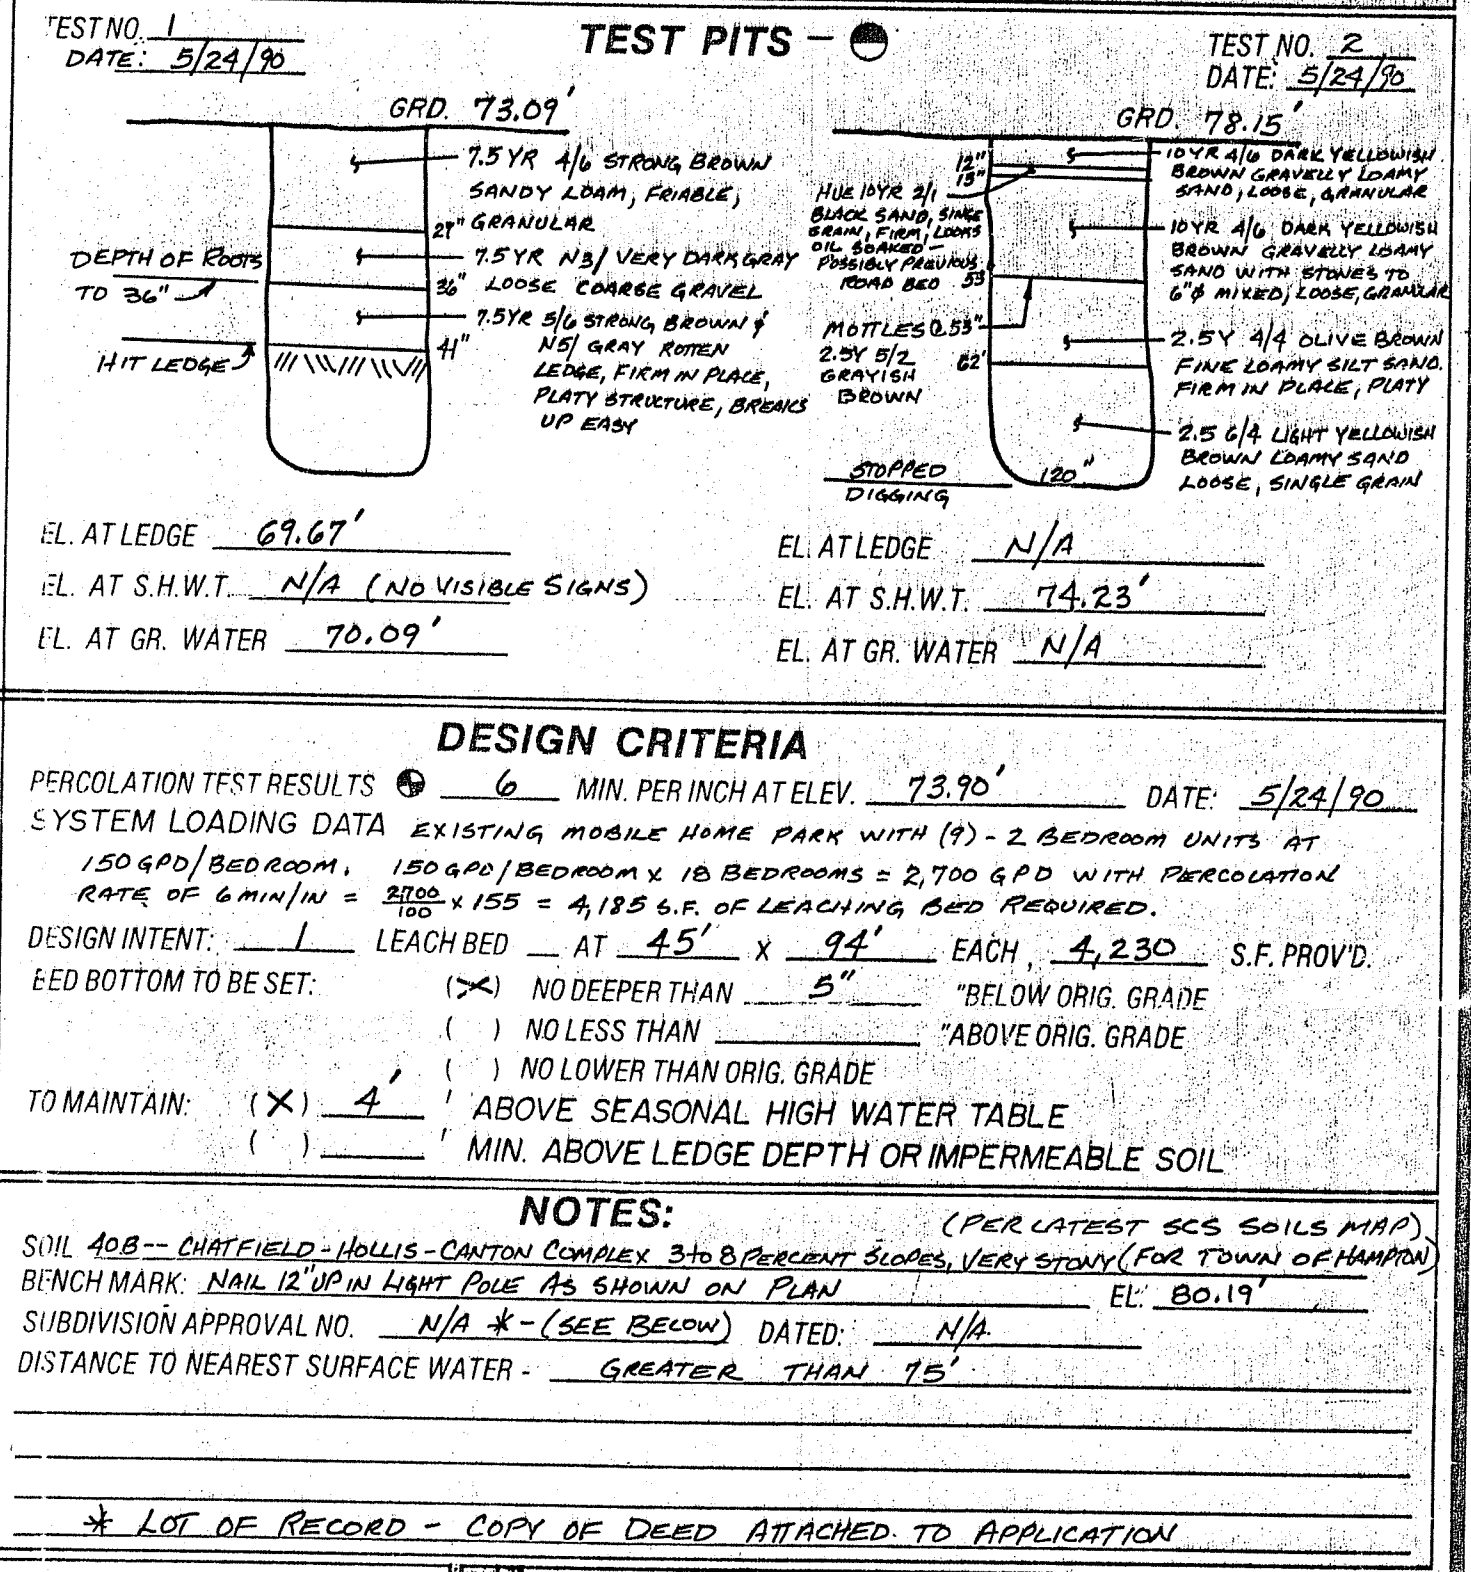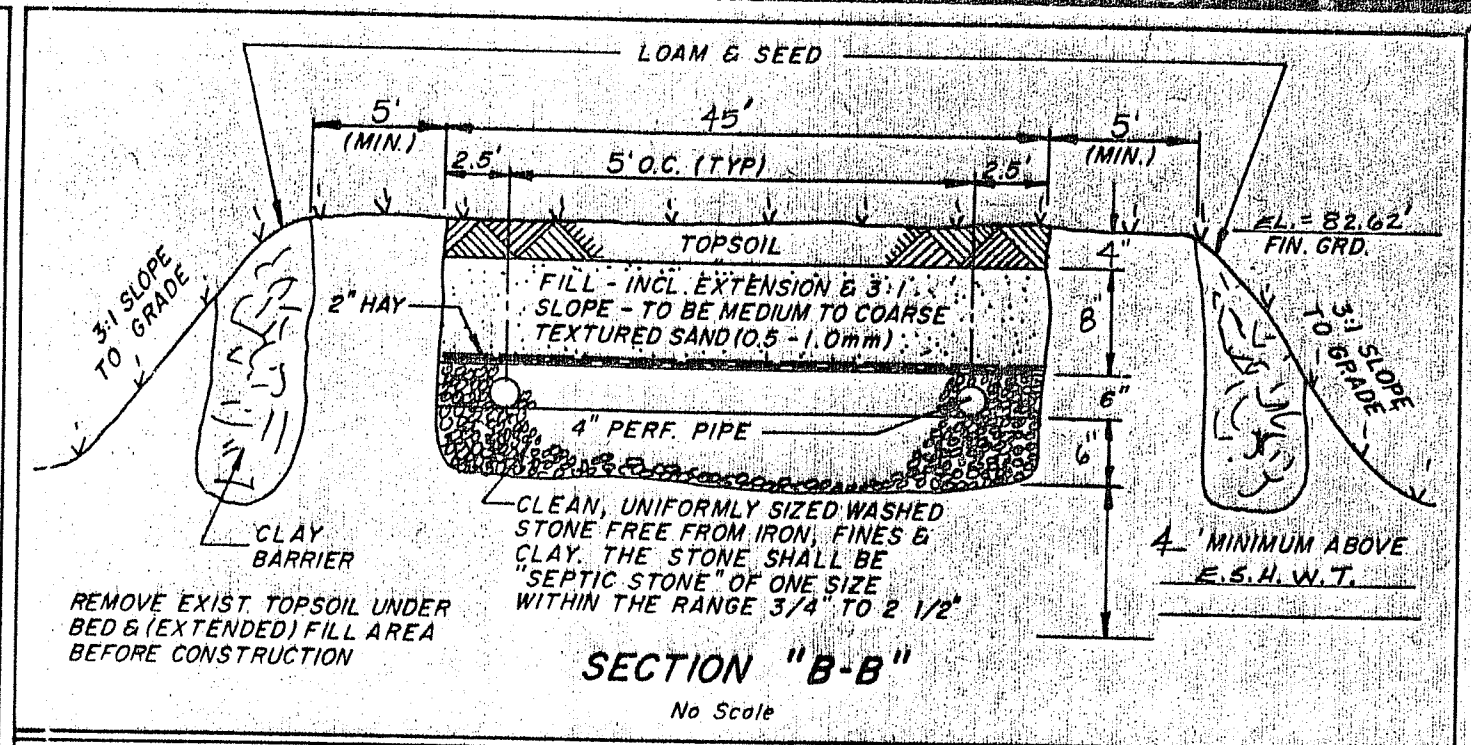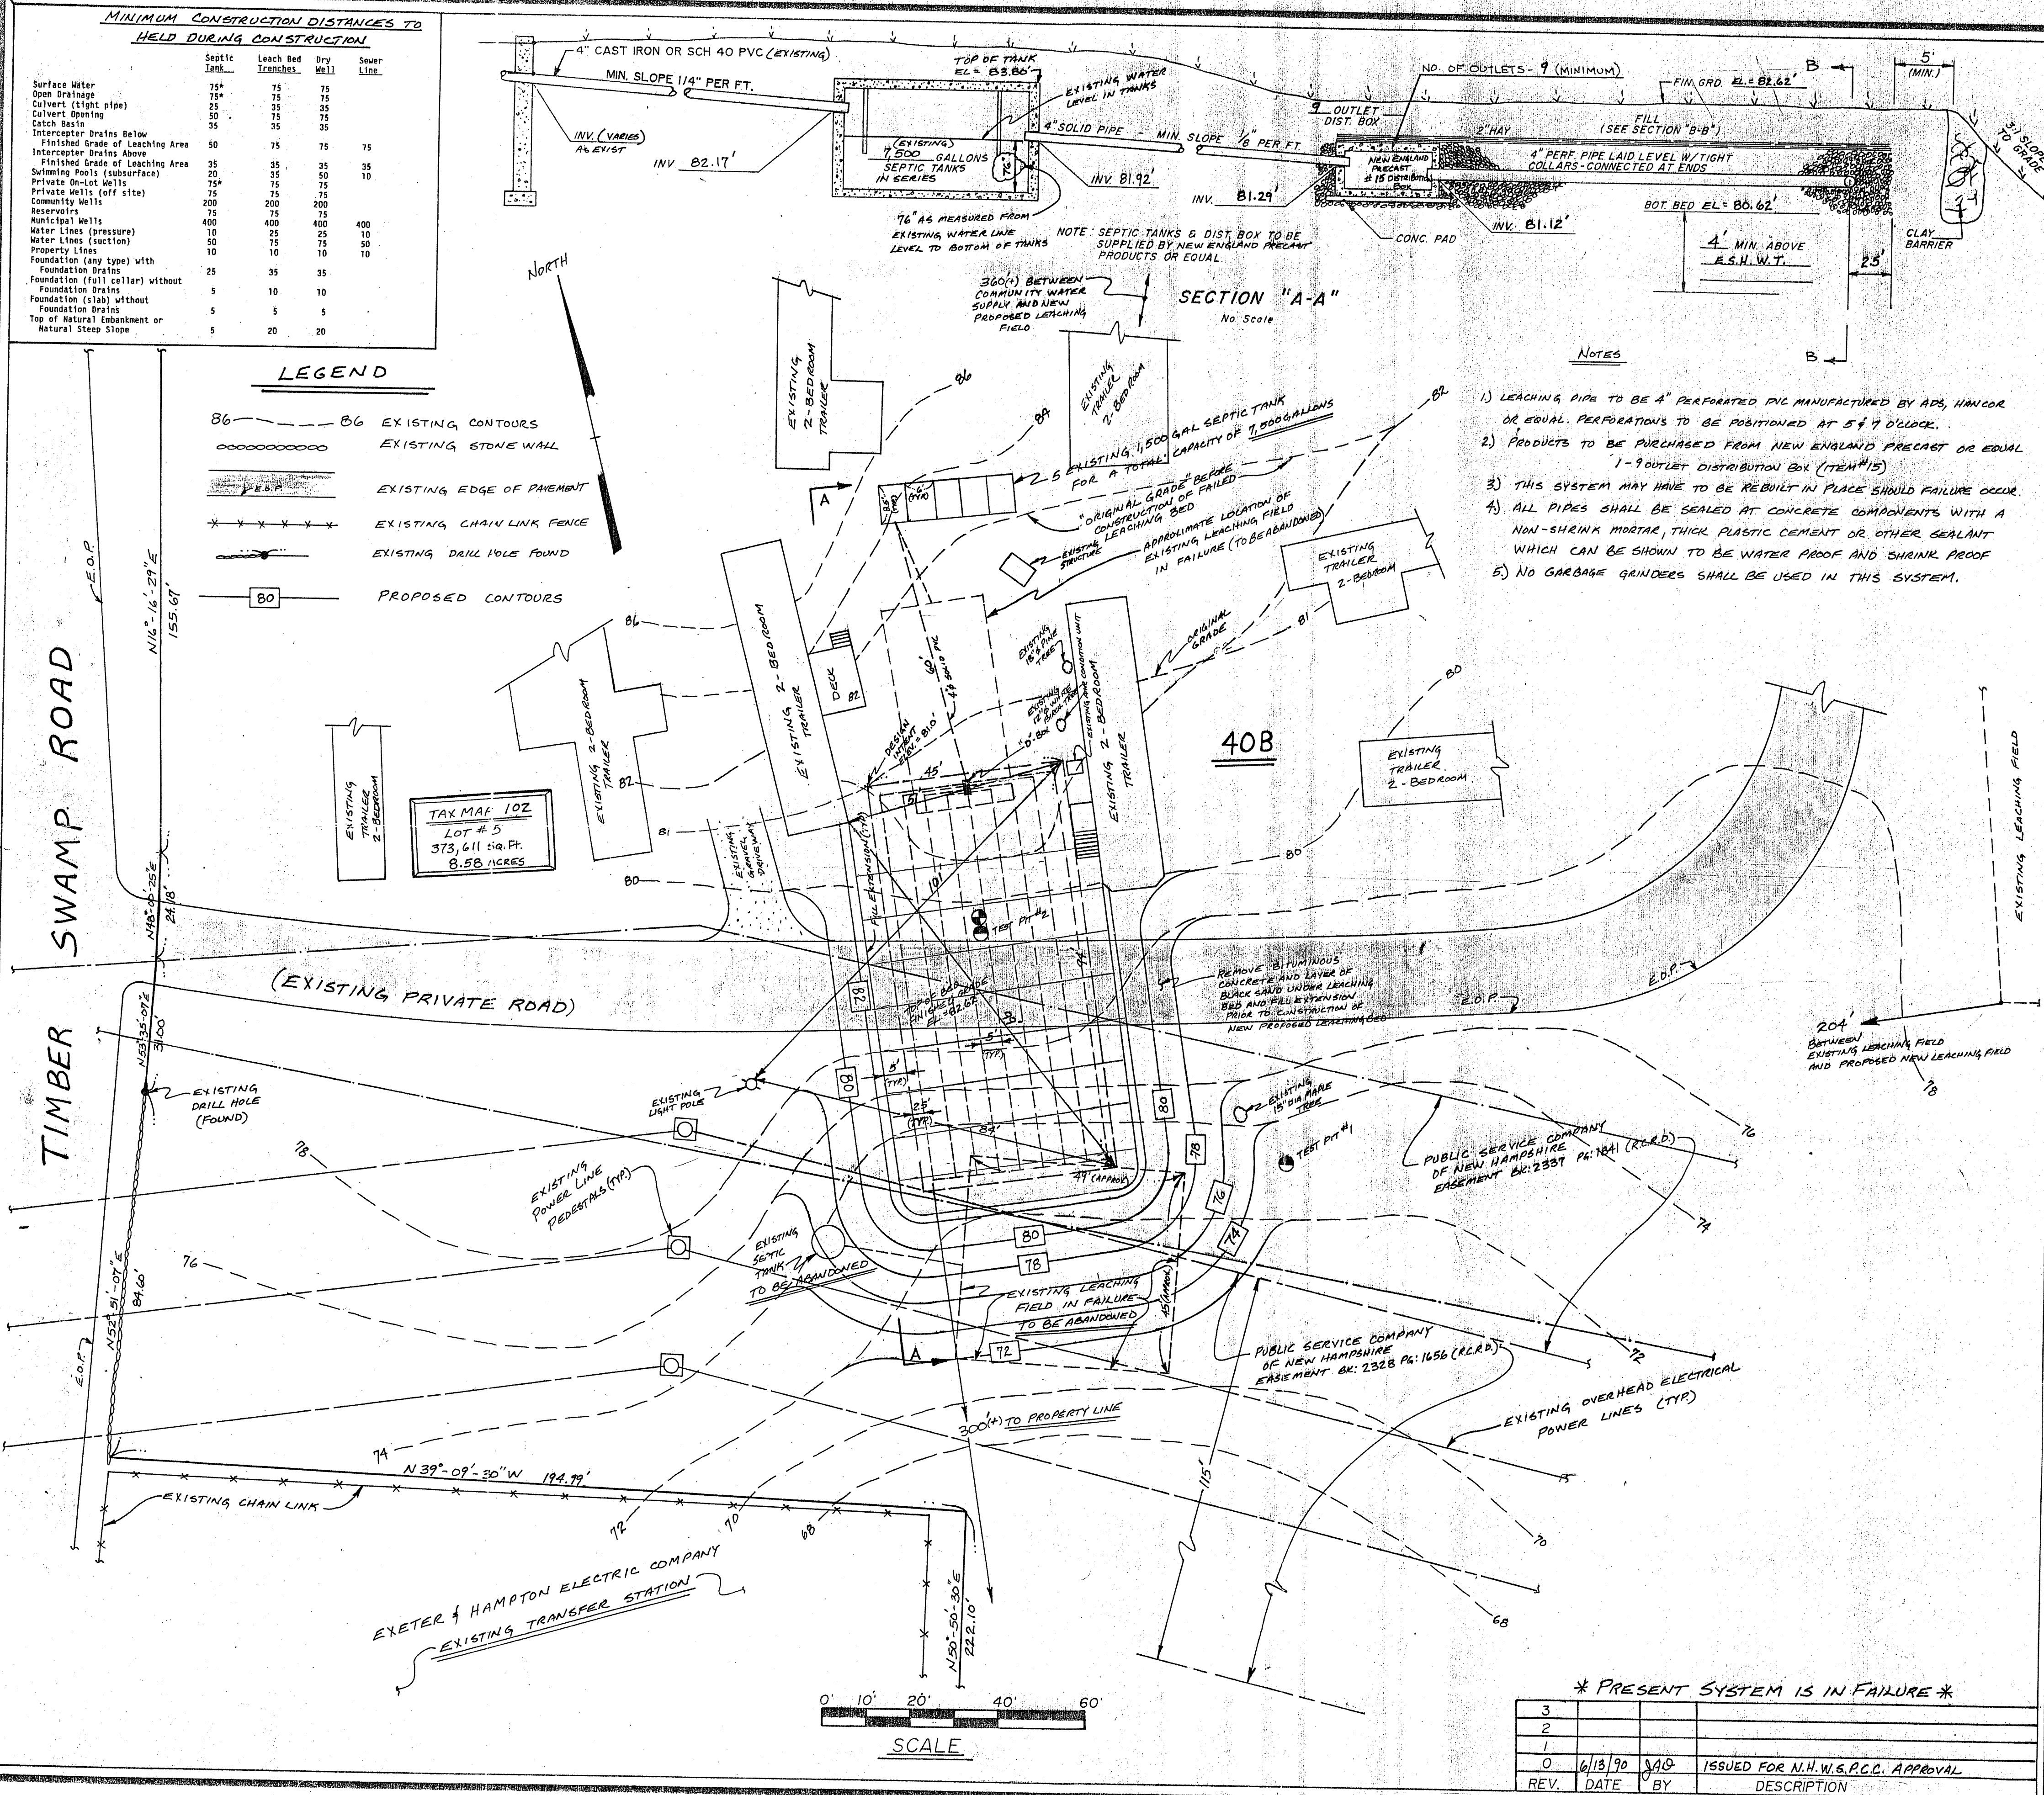



SITE PLAN  
FOR  
FOUR SEASONS MOBILE HOME PARK  
IN

HAMPTON , N.H.

SCALE: 1" = 20' JUNE 1985  
PARKER SURVEY ASSOC., INC.  
EXETER & SEABROOK, N. H.



Orville H. Parker

FOUR SEASONS MOBILE HOME PARK  
EXISTING SITES

OWNER OF RECORD: WALTER P. BOROWSKI  
RICHARD A. BLEY  
EQUITY REALTY INVESTMENTS  
NORTH MAIN STREET  
WOLFEBORO, N.H. 03894

TAX MAP 370-LOT 23  
ZONING CLASS: G

**NOTE:**

NOTE 1: SEE "PLAY OF LAND FOR WALTER P. BORDOWSKI AND RICHARD A. BLEY IN HAMPTON, N.H. SCALE: 1"=50', MAY 1985, PARKER SURVEY ASSOC. INC. EXETER & SEABROOK N.H."

NOTE 2: NATURAL VEGETATION TO BE PRESERVED WHEREVER POSSIBLE

NOTE 3: ELECTRIC & TELEPHONE SERVICES TO ORIGINATE FROM LINES WITHIN EXISTING PARK. UTILITIES ARE TO BE INSTALLED UNDER SUPERVISION OF APPROPRIATE AGENCY.

APPROVED BY  
HAMPTON PLANNING BOARD

DATE \_\_\_\_\_

**BENCH MARKS:** B.M. #1: SET NAIL 12" PINE - ELEV. 92.98  
(BASED ON USGS DATUM - DISC <sup>HT</sup> TOWLE FARM  
BRIDGE OVER RTE. 95 ELEV. 16.66 <sup>D/D</sup>)  
B.M. #2: SET PK. NAIL IN PAVEMENT: ELEV. 74.03

ABUTTERS

(PROVIDED BY CLIENT)

WHEELABRATOR- FRIE, INC.  
LIBERTY LANE, HAMPTON, N.H. 03842

PAUL M. ALTHEA C. LAMSON  
10 JOSEPHINE DRIVE, HAMPTON, N.H. 03842

FRANK C. DEFRESE  
41 TIMBER SWAMP ROAD, HAMPTON, N.H. 03842


GEARY A. #GIVEN DOLIN L. HURD  
40 PENN COMMUNICATIONS  
P.O. BOX 540, HAMPTON, N.H. 03842  
(LICENSED TO EXETER- HAMPTON ELEC CO.)

PUBLIC SERVICE CO. OF N.H.  
P.O. BOX 210, PORTSMOUTH, N.H. 03801

PUBLIC SERVICE CO. OF N.H.  
P.O. BOX 330, MANCHESTER, N.H. 03105

## FOUR SEASONS MOBILE HOME PARK EXISTING SITES




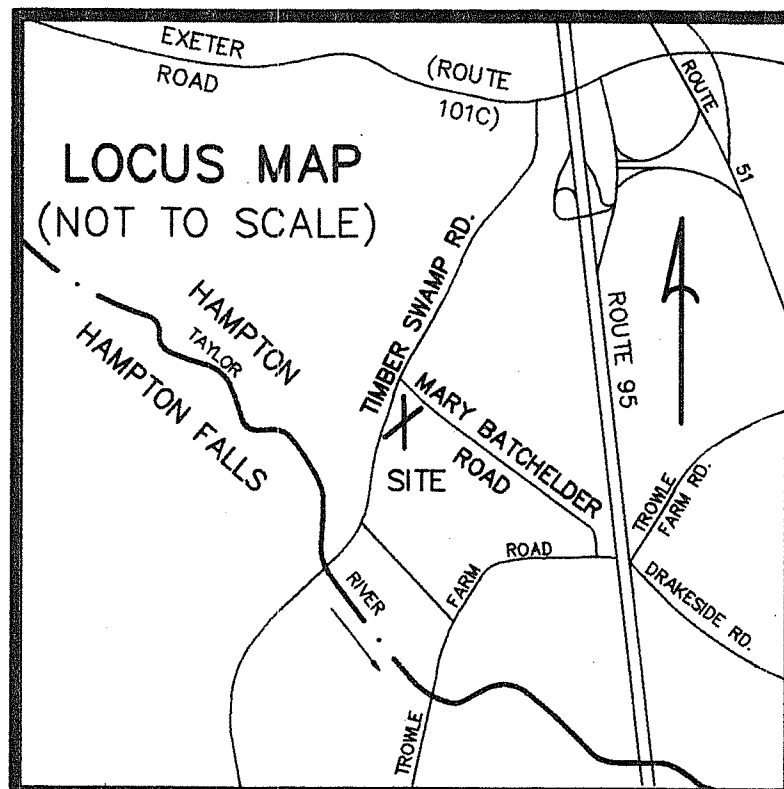



## NOTES

1. SEE "PLAT OF LAND FOR WALTER P. BOROWSKI AND RICHARD A. BLEY IN HAMPTON, N.H.; MAY, 1985 BY PARKER SURVEY ASSOC. INC." P.S.A. #5189
2. SEE "SEABROOK TO NEWINGTON 345 K.V. TRANSMISSION LINE, MILE #4. PUBLIC SERVICE CO. OF N.H. ENGINEERING DEPT. DATED JUNE 7, 1978, LINE #369 BY THOMAS F. MORAN, INC.
3. ALL MONUMENTATION AS PER PLAN NOTE #1.
4. ABUTTERS SUPPLIED BY CLIENT, JAN. 23, 1992.
5. TOTAL LOT AREA IS : 373,610 SQ. FT. ±  
8.58 ACRES ±
6. ALL UNDERGROUND UTILITIES ARE APPROXIMATE AS PER OWNER, MANAGER OR BEST AVAILABLE INFORMATION.

### DETAIL 'B'

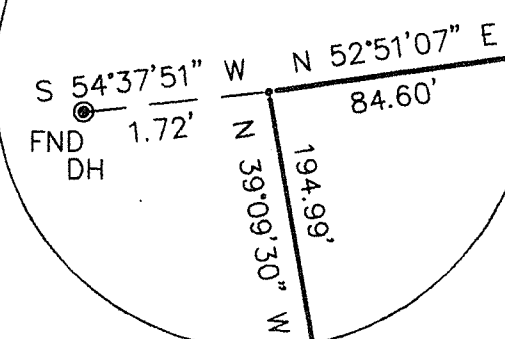

### DETAIL 'A'

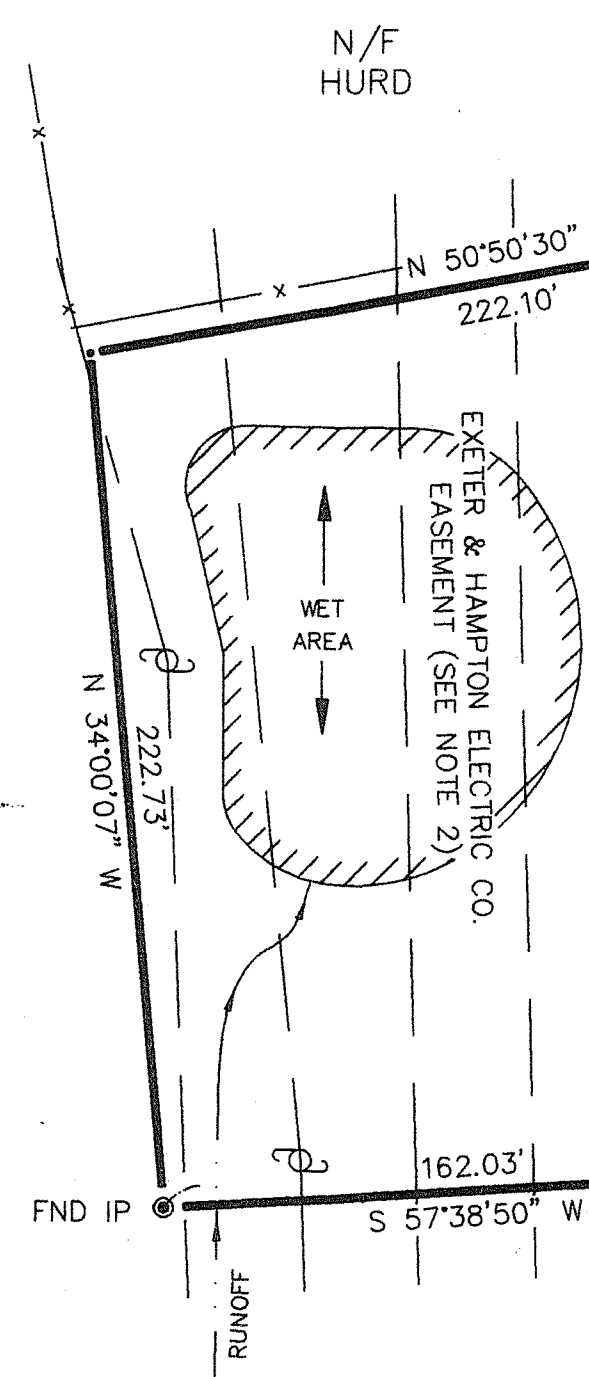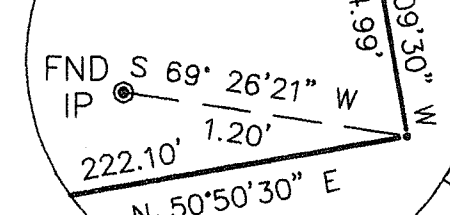

## LEGEND

● FND IP	IRON PIPE FOUND
○ D.H.	DRILL HOLE SET IN STONE WALL
—○—	UTILITY POLE
—○—	TRANSMISSION POLE
—OHE/T—	OVERHEAD ELECTRIC / TELEPHONE
—CATV—	CABLE TELEVISION
—□—	STEEL TOWER
—W—	WATER LINE
⊕	WATER SHUTOFF
—S—	SEWER LINE
×	APPROX. SEPTIC TANK AREA
—○—	SEWER CLEAN OUT
□	SHEDS TO BE MOVED

## OWNER OF RECORD

RICHARD A. & RUTH E. BLEY  
P. O. BOX 154  
MELVIN VILLAGE, N.H. 03850  
R.C.R.D. BK. 2870, PG. 2047

## AS BUILT PLAN FOR FOUR SEASONS IN HAMPTON, N.H.

SCALE: 1" = 50' JAN. 1992  
REV: OCT. 1994




PARKER SURVEY ASSOC., INC.  
EXETER, N.H.

6825


I CERTIFY THAT THIS SURVEY PLAT SHOWS THE PROPERTY LINES THAT ARE THE LINES OF EXISTING OWNERSHIP AND THAT THE LINES OF STREETS AND WAYS SHOWN ARE THOSE OF PUBLIC AND PRIVATE STREETS AND WAYS ALREADY ESTABLISHED AND THAT NO NEW LINES FOR DIVISION OF EXISTING OWNERSHIP OR FOR NEW WAYS ARE SHOWN.

OCT. 26, 1994  
DATE RICHARD K. PARKER

*Richard K. Parker, Jr.*  
PARKER, JR.  
LLS #8

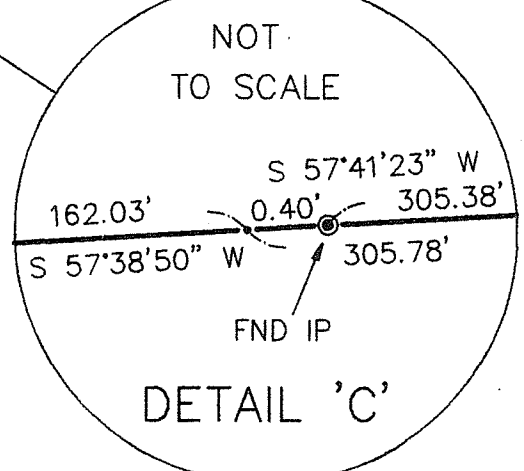



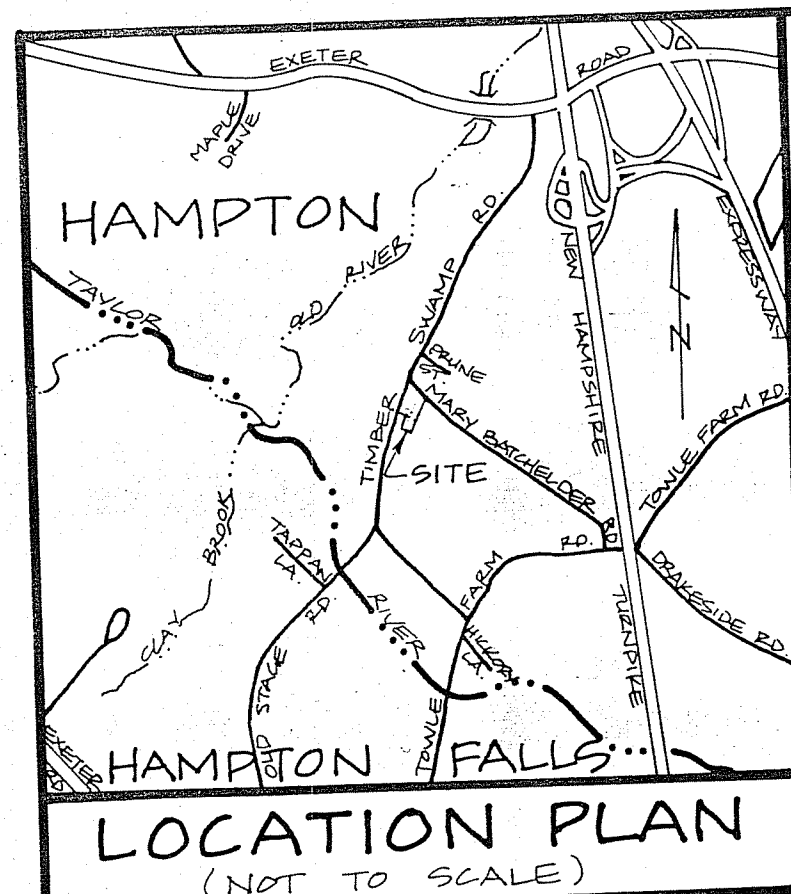


# NOTES

- 1) SEE "PLAT OF LAND FOR WALTER P. BOROWSKI AND RICHARD A. BLEY IN HAMPTON, NH; MAY 1985 BY PARKER SURVEY ASSOC., INC.
- 2) SEE "SEABROOK TO NEWINGTON 345 K.V. TRANSMISSION LINE, MILE #4. PUBLIC SERVICE CO. OF N.H. ENGINEERING DEPT. DATED: JUNE 7, 1978; LINE #369 BY THOMAS F. MORAN, INC.
- 3) ALL MONUMENTATION AS PER PLAN NOTE #1.
- 4) ABUTTERS SUPPLIED BY CLIENT, JAN. 23, 1992.
- 5) TOTAL LOT AREA IS: 373,610 SQ. FT. ± 8.50 ACRES ±
- 6) ALL UNDERGROUND UTILITIES ARE APPROXIMATE AS PER OWNER, MANAGER, OR BEST AVAILABLE INFORMATION.

## OWNER OF RECORD

RICHARD A. & RUTH E. BLEY  
P.O. BOX 154  
MELVIN VILLAGE, NH 03050  
DEED REF. (2870/2047)


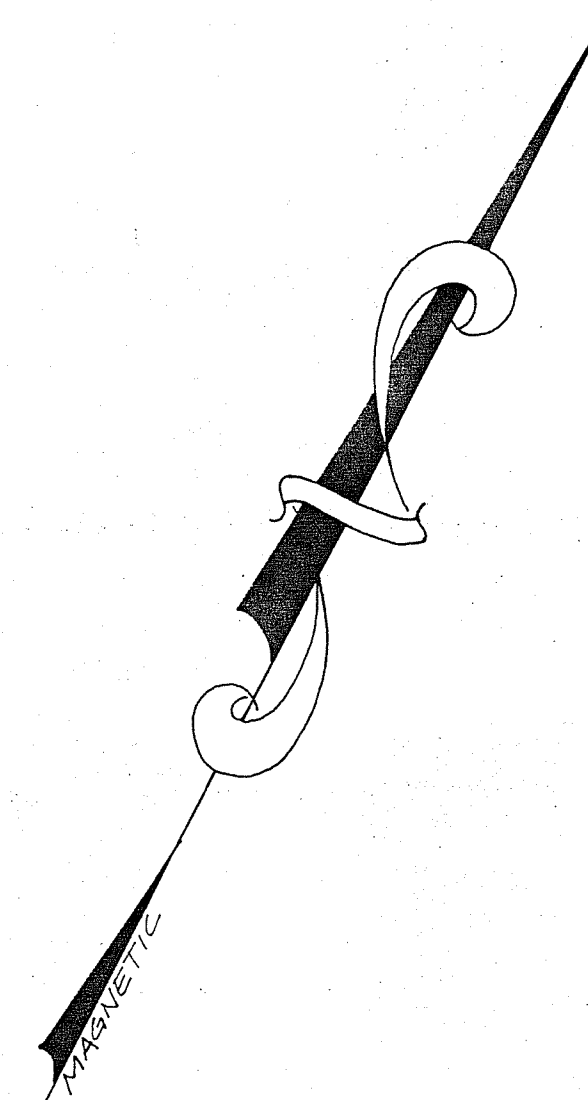


## LEGEND


○ I.P. (FND)	IRON PIPE FOUND
○○○○ DH.	DRILL HOLE SET IN STONE WALL
—	EDGE OF PAVEMENT
UP	UTILITY POLE
—	TRANSMISSION POLE
— OHE/T	OVERHEAD ELECTRIC & TELEPHONE
— CATV	CABLE TELEVISION
—	STEEL TOWER
— W	WATER LINE
○ WSO	WATER SHUT OFF
— S	SEWER LINE
— X	APPROX. SEPTIC TANK AREA
—	SEWER CLEAN OUT
— *	SHEDS TO BE MOVED

## AS-BUILT PLAN OF FOUR SEASONS IN HAMPTON, N.H.

SCALE: 1" = 50'  
JAN. 1992  
PARKER SURVEY ASSOC., INC.  
EXETER & SEABROOK, N.H.

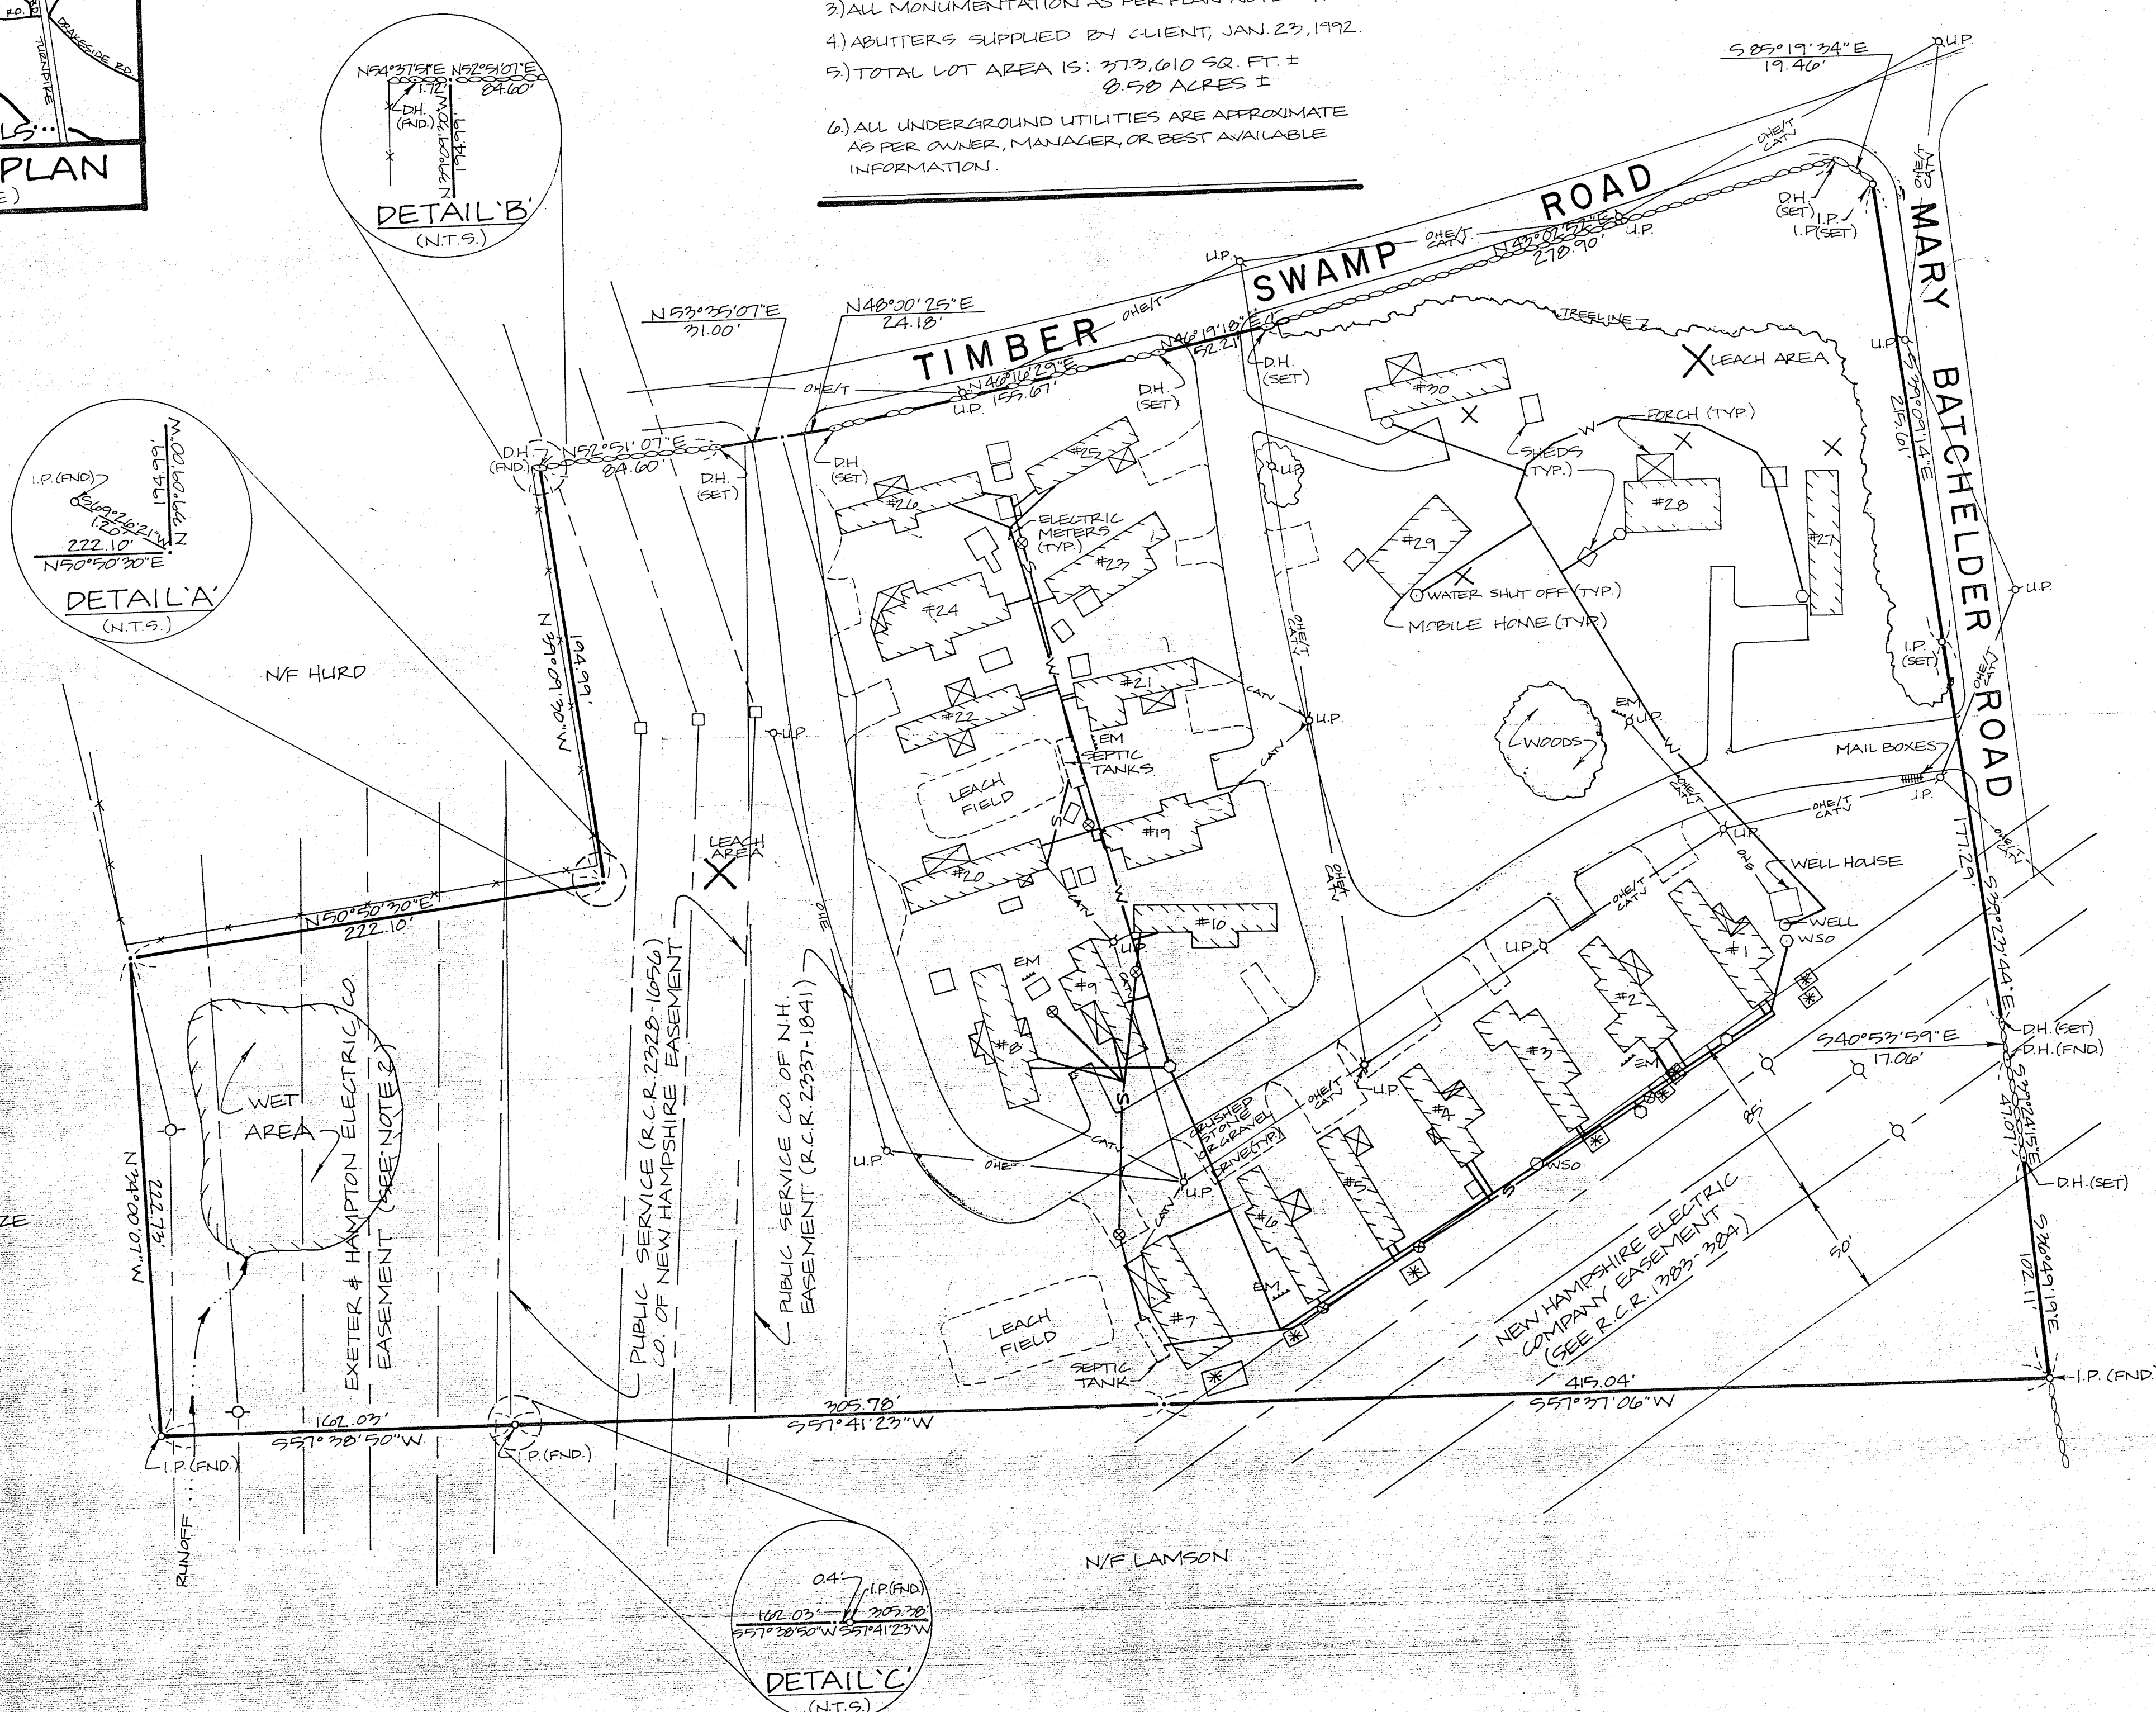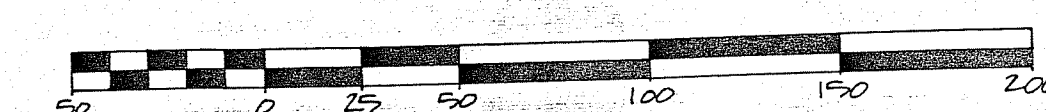




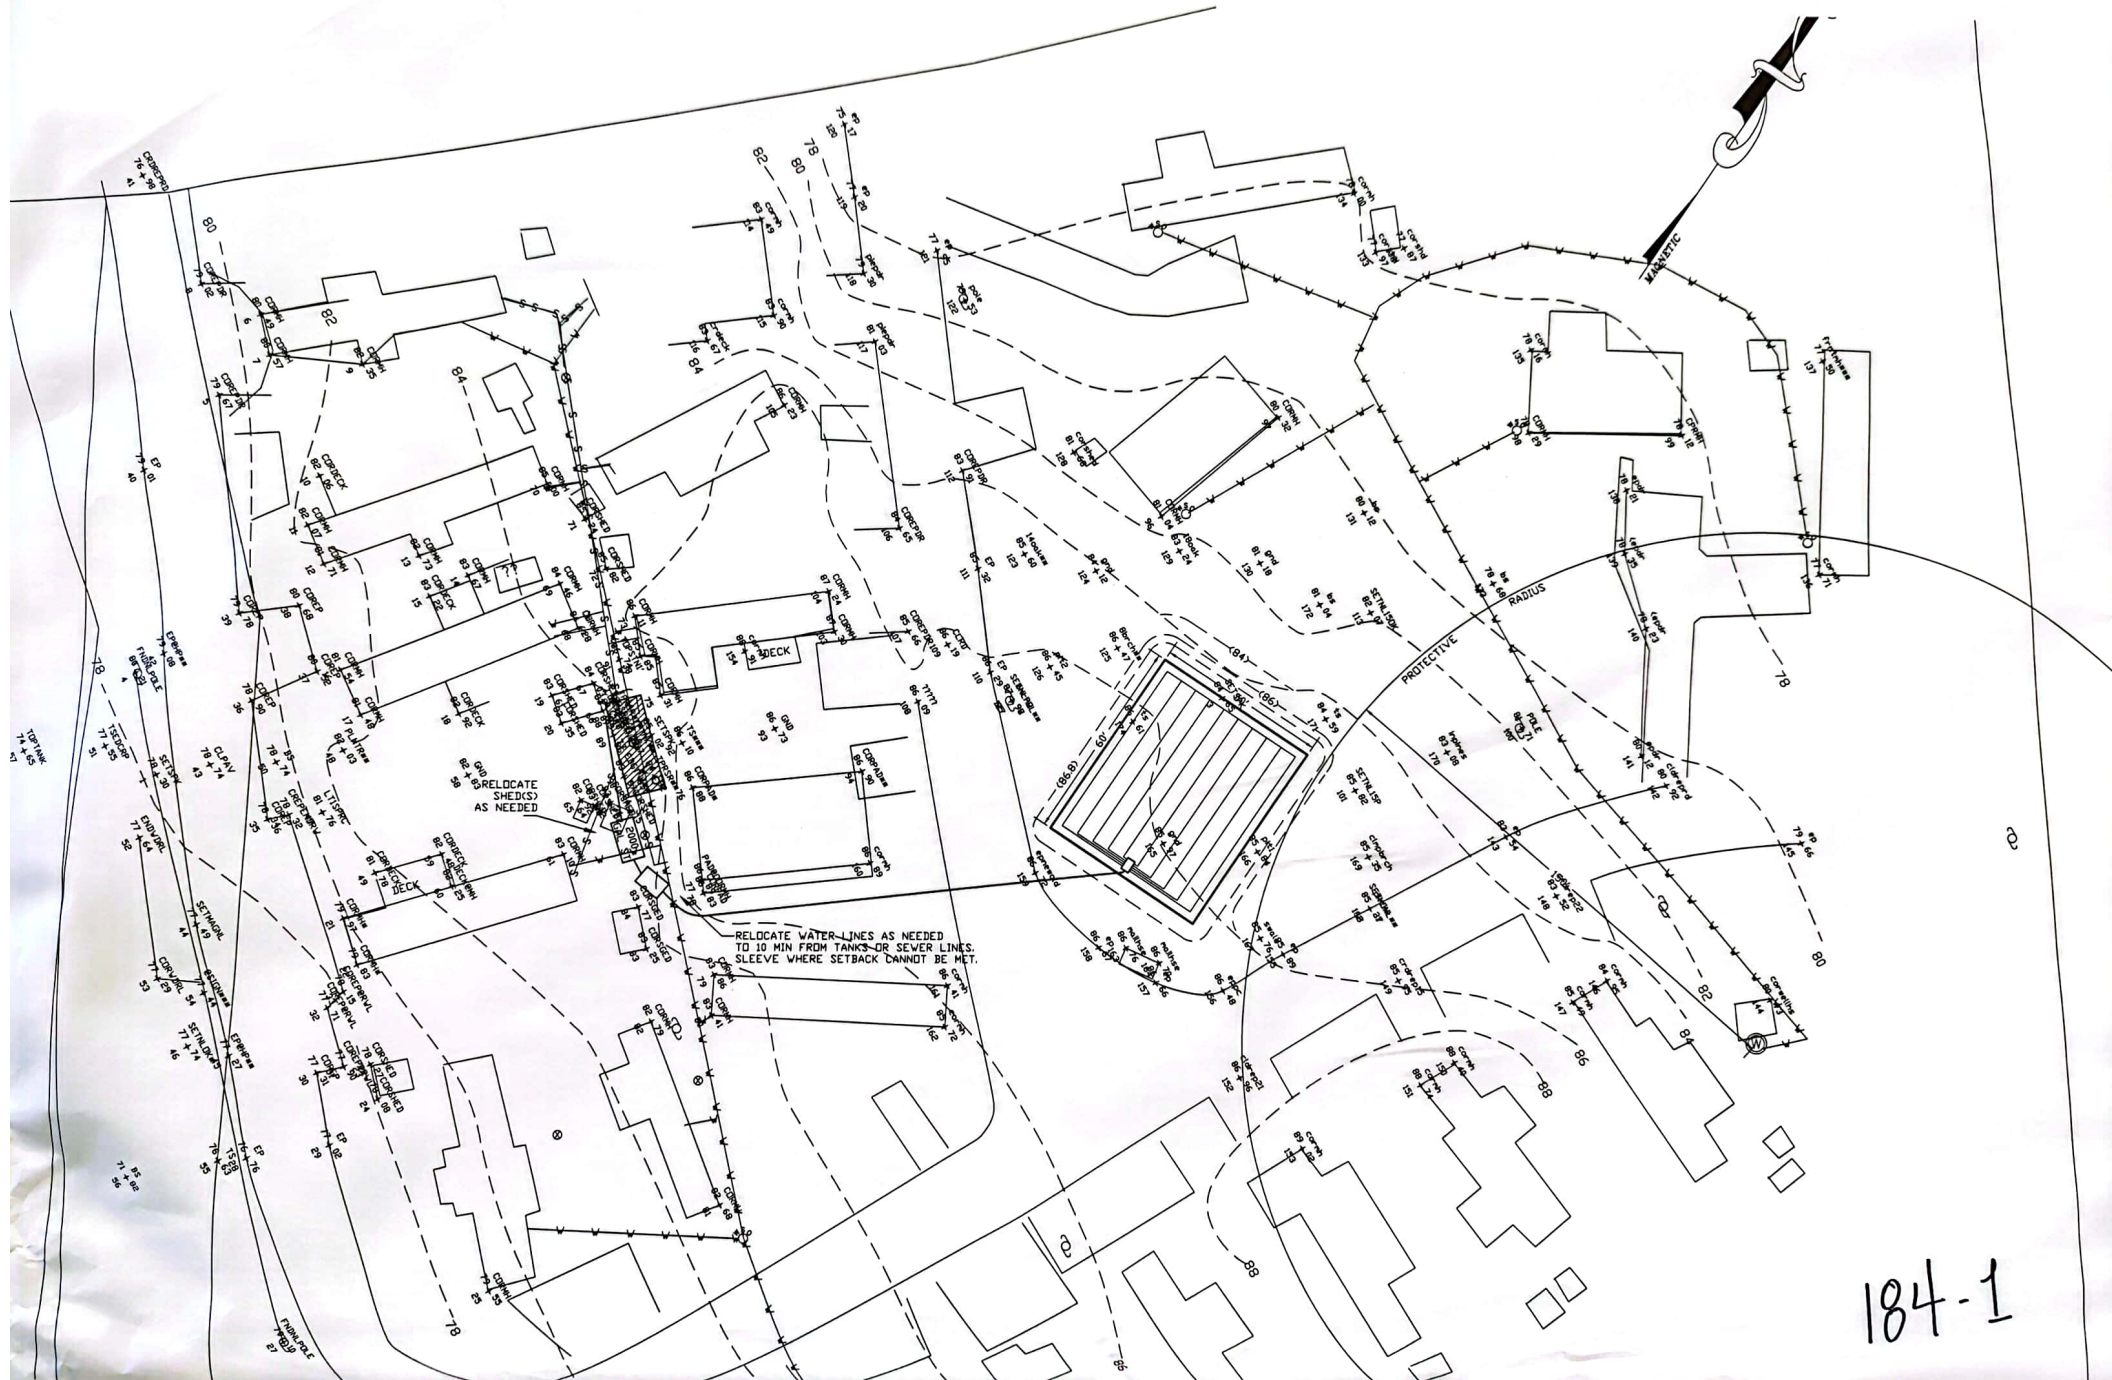

184-1



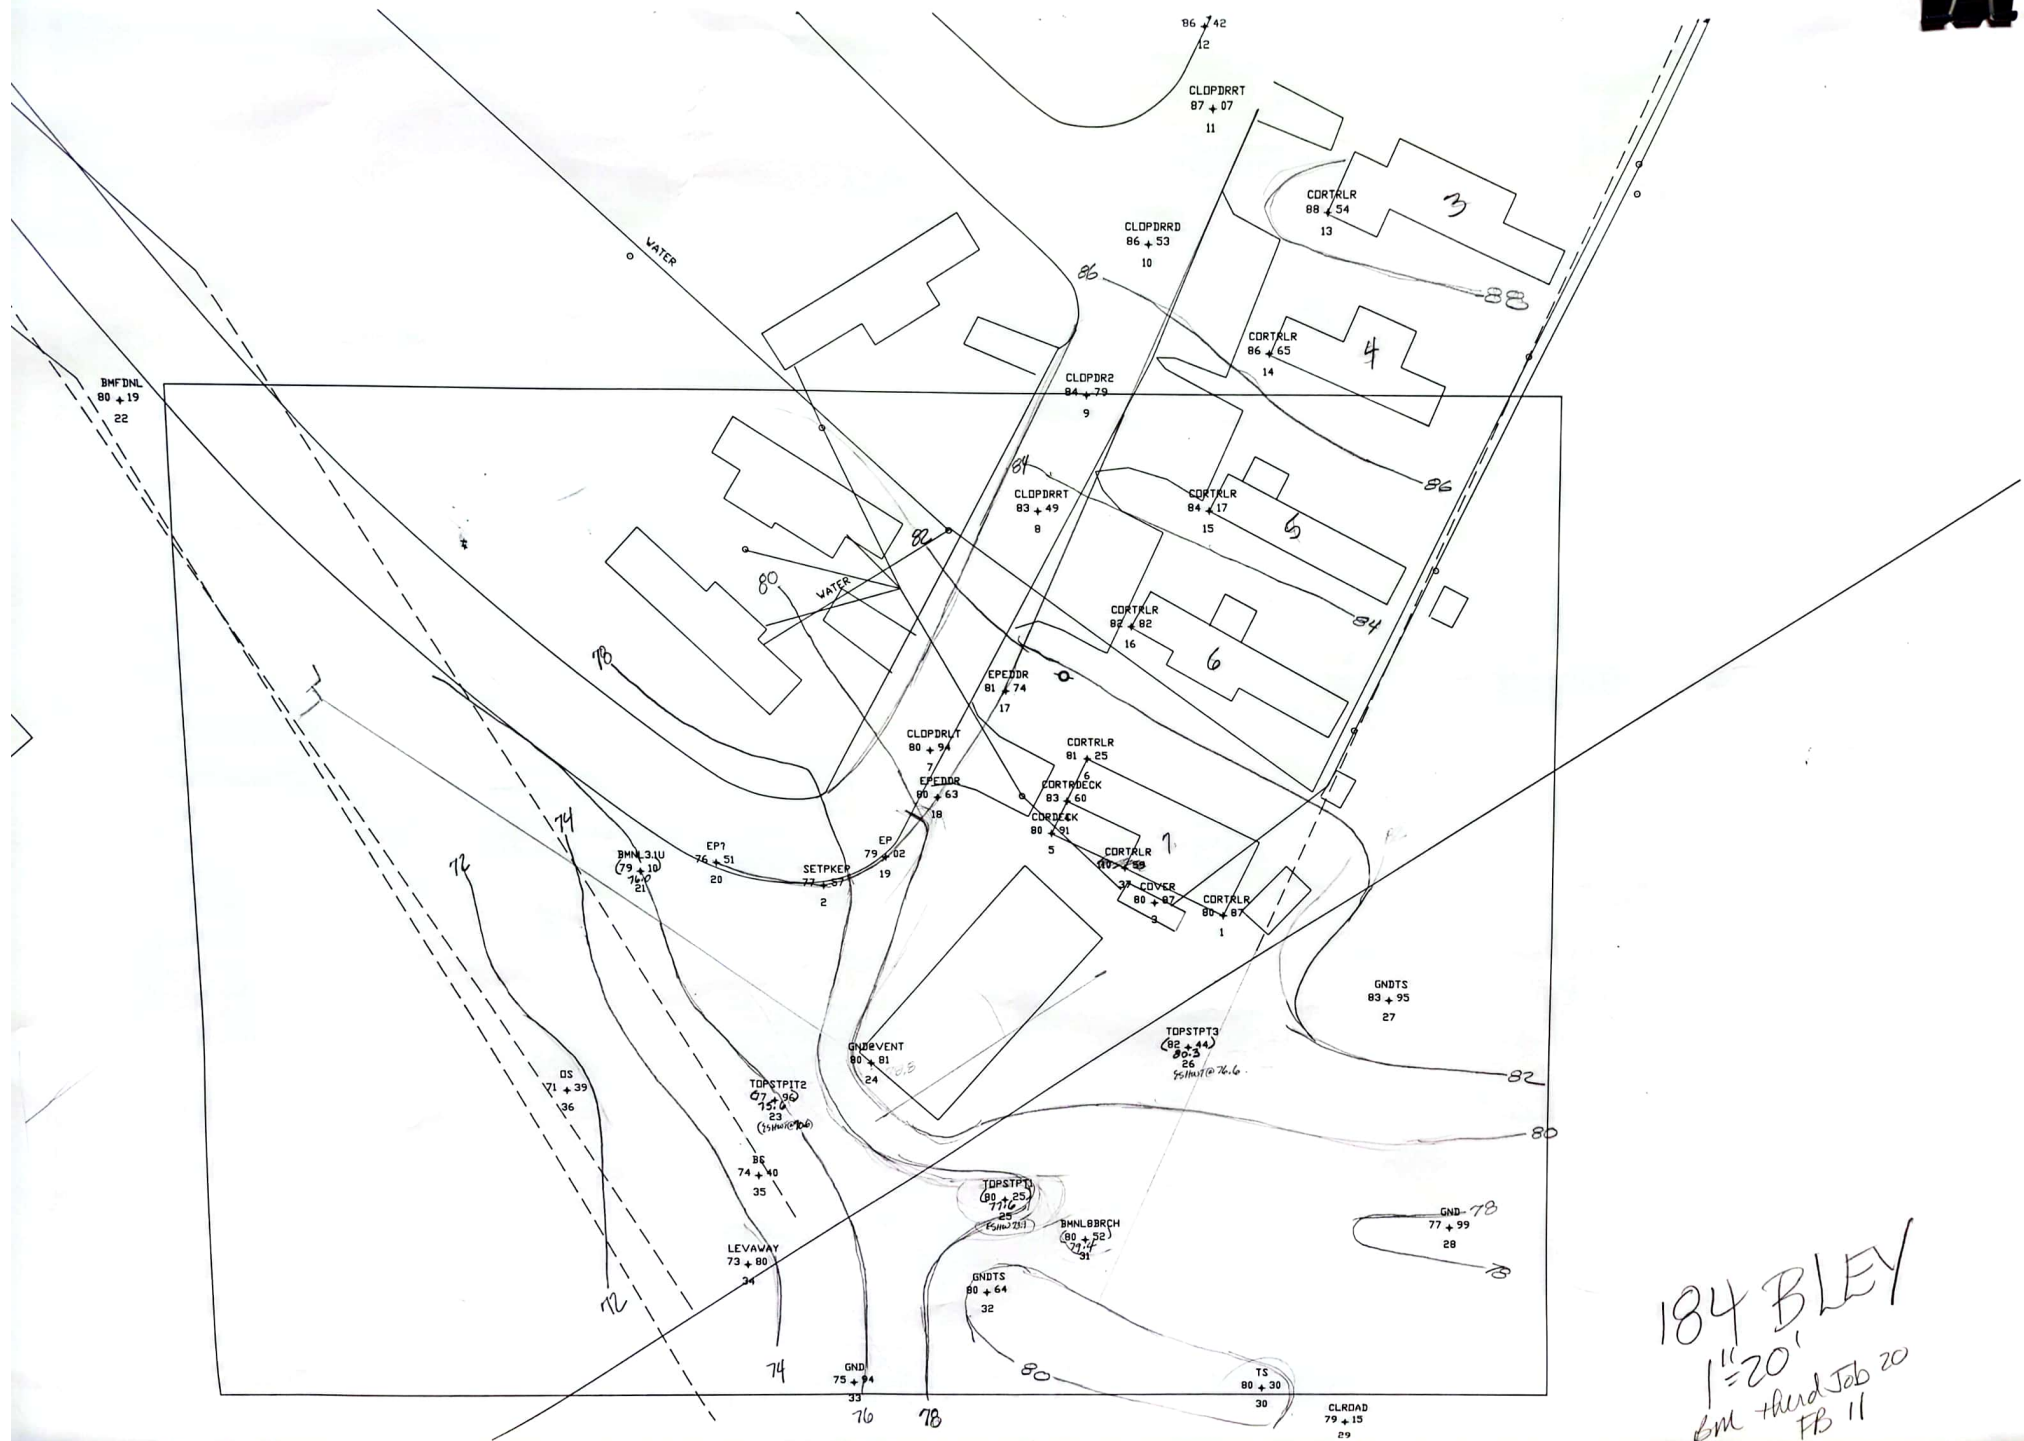

184 BLEY  
1"=20'  
Bm third Job 20  
FB 11



**Stockton Services**  
**PO Box 1306**  
**Hampton, NH 03843-1306**

April 6, 2003

Eric Thomas  
NHDES-Subsurface  
PO Box 95  
Concord, NH 03302-0095

Dear Eric:


I am sending this application to your attention as suggested by Jay Baas. It is my hope that an explanation of the circumstances surrounding this particular situation will enable you to issue a new approval number for the enclosed plan, which has not been changed since previously approved in 1994 (#202988).

The reason for the resubmittal is that system A, (the smaller of the two systems approved and installed per enclosed plan) is in failure. A couple of years ago, that field was accidentally flooded with hot water from one of the mobile homes for about a week. It was hoped that the receiving mat would recover, but my clients have reported bleed-out between the system and the road and are now having the field pumped out twice a week to prevent it. I do not see any other options other than to remove the existing system and replace in-kind. Accordingly, I am sending you 3 copies of the approved plan with a new application and filing fee in hopes that you can just re-approve the same plan you approved before.

I have included a current letter from the building inspector requesting expedited review. Copies of the waivers which accompanied the original approval are also enclosed. As we are only wishing to replace the 825 GPD system, I hope you will accept my signature on the application. To my mind, this is a simple problem, and I am trying to keep the solution simple as well. It occurred to me that perhaps a waiver of Env-Ws 1003.10 (a) and(e) to allow replacement in-kind per previous approval might be more appropriate, but I will wait for your input on that.


Please give me a call and let me know the best way to do this. (Office 474-1954, cell 765-8918). Thanks.

Sincerely,

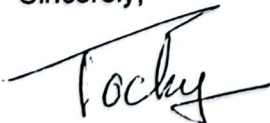

Anne W. Bialobrzewski  
Stockton Services  
Designer #348



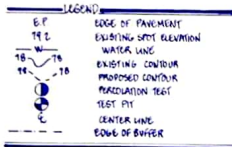


**SITE PLAN  
FOR  
FOUR SEASONS MOBILE HOME PARK  
IN  
HAMPTON, N.H.**

SCALE: 1" = 20' JUNE 1985  
PARKER SURVEY ASSOC., INC.  
EXETER & SEABROOK, N.H.



*Charles H. Parker*

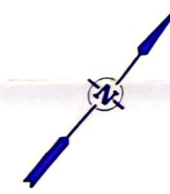

**BENCH MARKS** B.M. #1 SET NAIL 12" PINE - ELEV. 92.98  
(BASED ON USGS DATUM - DIS. 1985 - TOWNE PARK  
BRIDGE OVER Rte 95 ELEV. 92.98)  
B.M. #2 SET PK. NAIL IMPROVEMENT - ELEV. 74.03

**ADJACENTS** (PROPOSED BY ADJACENT)

WHEELABRATOR, INC. INC.  
LIBERTY LAND, HAMPTON, N.H. 03846  
PAUL W. HALLIDAY & SONS  
1000 WINDY DRIVE, HAMPTON, N.H. 03846  
FRANK E. DELANEY  
117 HINDS ROAD, HAMPTON, N.H. 03846  
GEARY & SONS, INC. 117 HINDS ROAD  
1000 WINDY DRIVE, HAMPTON, N.H. 03846  
(LEGALLY TO ESTATE - HAMPTON, N.H. 03846)  
PUBLIC SERVICE OF N.H. INC.  
P.O. BOX 100, HAMPTON, N.H. 03846  
PUBLIC SERVICE OF N.H. INC.  
P.O. BOX 100, HAMPTON, N.H. 03846

OWNER OF RECORD: WALTER P. BORDOWSKI  
RICHARD A. BLEY  
EQUITY REALTY INVESTMENTS  
NORTH MAIN STREET  
WOLFEBORO, N.H. 03874

TAX MAP 370 - LOT 23  
ZONING CLASS: G

**NOTE**


NOTE 1: SEE "PLAN OF LAND FOR WALTER P. BORDOWSKI AND RICHARD A. BLEY IN HAMPTON, N.H. SCALE: 1" = 100' PLAN 1985, PARKER SURVEY ASSOC., INC., EXETER & SEABROOK, N.H."

NOTE 2: NATURAL VEGETATION TO BE PRESERVED WHEREVER POSSIBLE

NOTE 3: ELECTRIC & TELEPHONE SERVICES TO ORIGINATE FROM LINES WITHIN EXISTING PARK. UTILITIES ARE TO BE INSTALLED UNDER SUPERVISION OF APPROPRIATE AGENCY

APPROVED BY  
HAMPTON PLANNING BOARD

DATE: \_\_\_\_\_

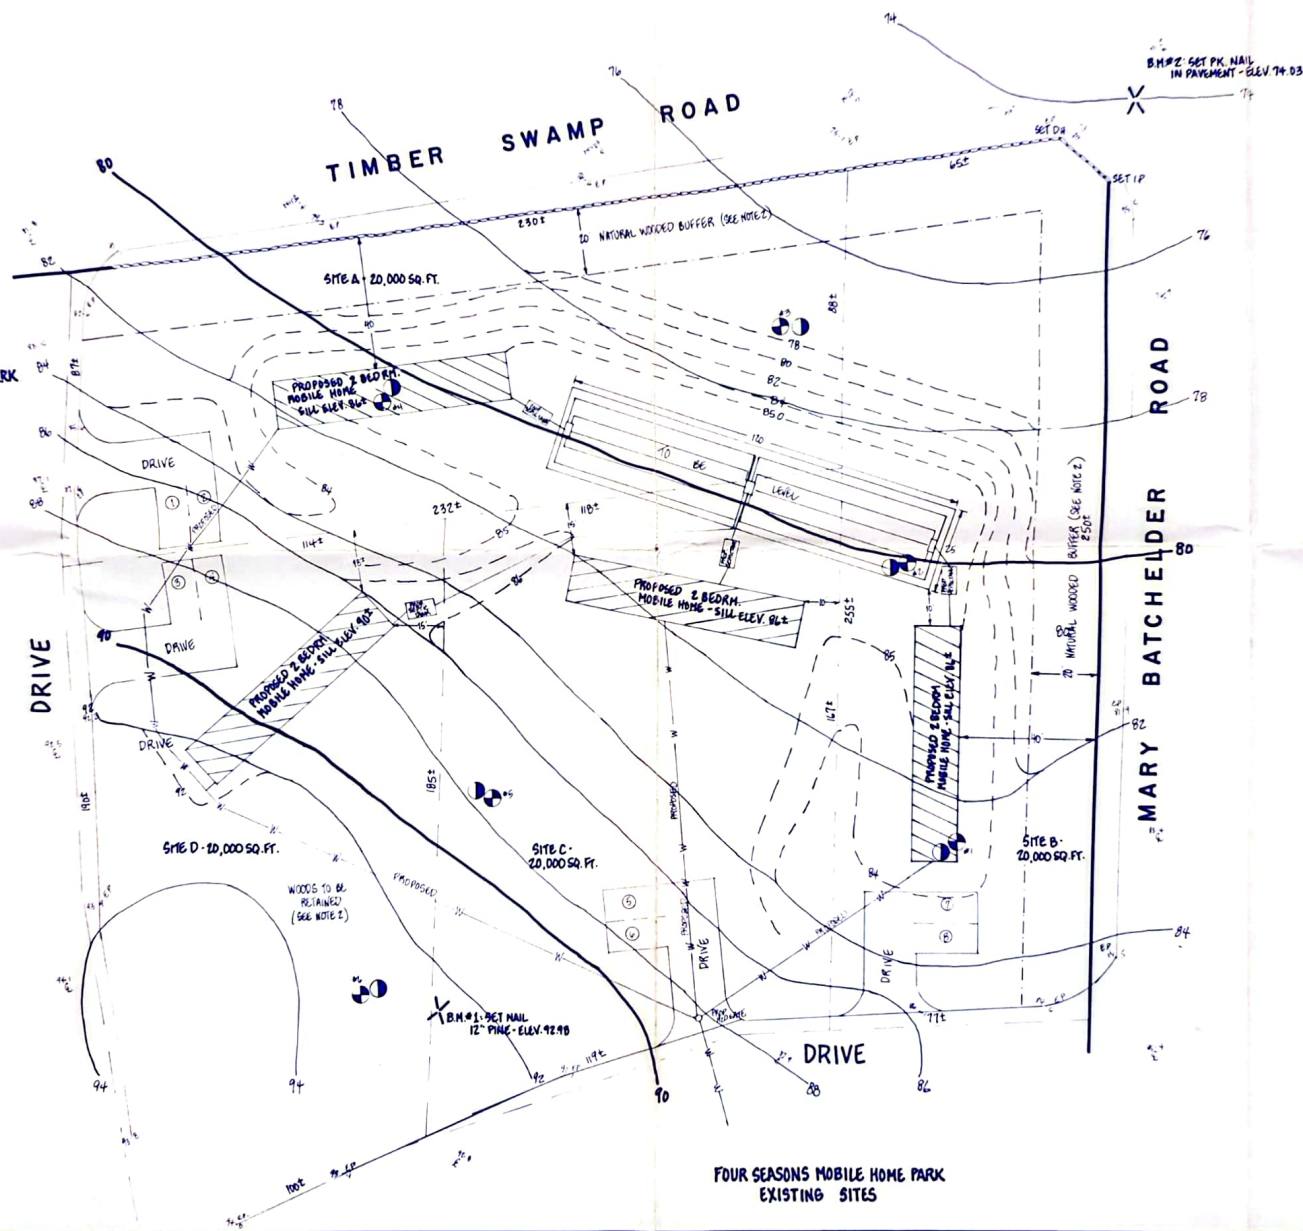

FOUR SEASONS MOBILE HOME PARK  
EXISTING SITES



APPENDIX A

A certain parcel of land, situate in Hampton, County of Rockingham, and State of New Hampshire, more particularly described as follows:

A certain tract of land called the "gravel pit" situate in said Hampton, and bounded Northeasterly by a road leading from Mary Datchelder's to "Bride Hill" School House (so-called); Northwesterly by a road leading from said Bride Hill School House to "Coffin's Mill," so-called; Southwesterly by land of now or formerly of Samuel Brown and Southeasterly by land now or formerly of John A. James, containing ten (10) acres, more or less.


Subject to the following utility easements to Exeter and Hampton Electric Company recorded at Book 817, Page 283; Book 983, Page 158; Book 2032, Page 275; Book 2042, Page 418; New Hampshire Electric Company recorded at Book 1383, Page 381; Public Service Company recorded at Book 2328, Page 1656; Book 2337, Page 1841; New Hampshire Gas and Electric Company recorded at Book 836, Page 254; in the Rockingham County Registry of Deeds. Further subject to right of way to Exeter & Hampton Electric Company at Book 1066, Page 264, and a utility pole easement to Exeter & Hampton Electric Co. at Book 2572, Page 673.

Excepting herefrom the conveyances by previous grantors of two small abutting parcels of land with a right of way to the Exeter and Hampton Electric Company as described in deed recorded at Book 804, Page 43, and Book 2032, Page 274 at the Rockingham County Registry of Deeds.

Being the same premises conveyed to Walter P. Borowski and Richard A. Bley by deed of Four Seasons Mobile Home Park, Inc., dated January 31, 1985, and recorded in the Rockingham County Registry of Deeds at Book 2531, Page 258.



Borowski → Bley  
2689-1897  
6/1/87



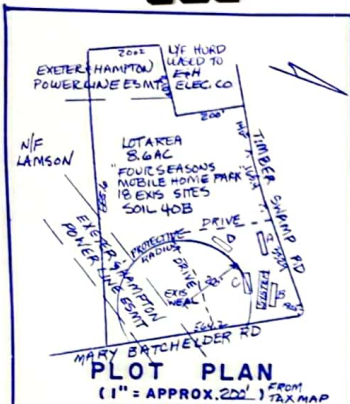


**NOTE: GARBAGE DISPOSALS NOT RECOMMENDED**

**NOTE: ALL COMPONENTS UNDER PAVEMENT OR ROADWAY TO BE H-20**

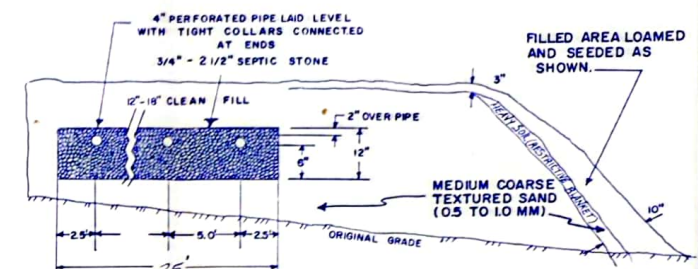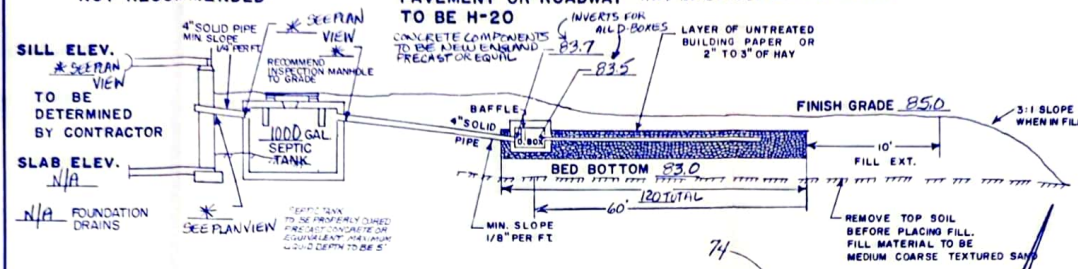

**NOTE: EXACT COMPLIANCE WITH PLAN IS NECESSARY TO MEET STATE REQUIREMENTS, THE CONTRACTOR AND/OR OWNER SHOULD CONTACT DESIGNER PRIOR TO ANY CHANGES.**

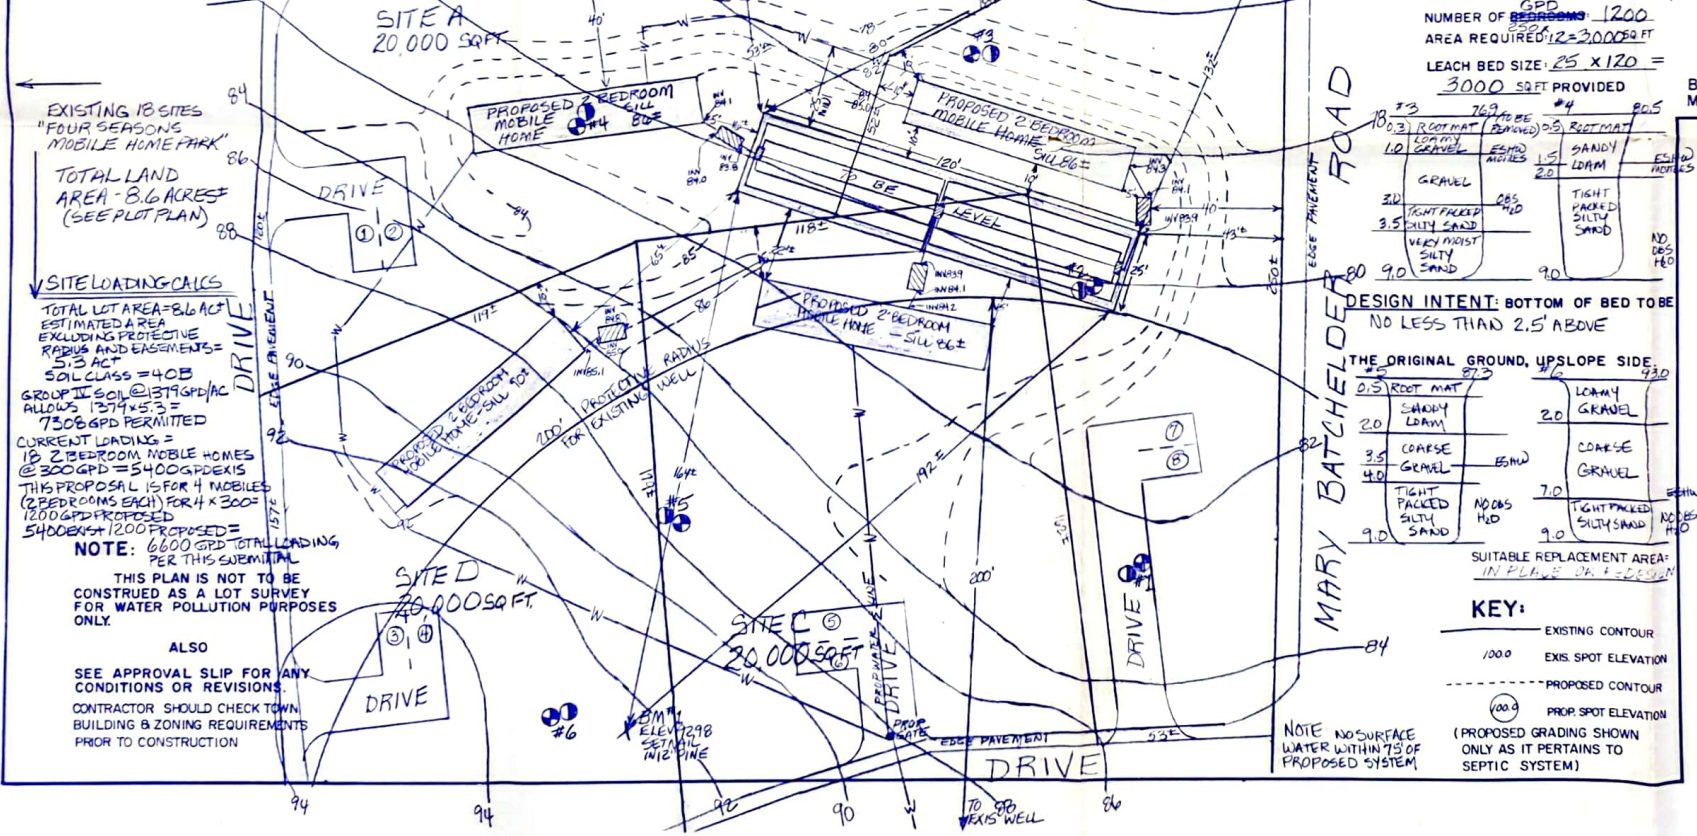

**TEST PIT DATA**

DATE: 3/7/85

TEST PIT	DEPTH (FT)	SOIL TYPE	REMARKS
#1	0.7	CLAY	(REMOVED)
#2	1.0	CLAY	(REMOVED)
#3	1.0	CLAY	(REMOVED)
SUBDIVISION APPROVAL  
PENDING

**SCALE: 1" = 20'**

**EQUITY REALTY INVESTMENTS**

**OWNER:** NORTH MAIN ST  
WOLFEBOROUGH 03894

**APPLICANT:** PARKER SURVEY ASSOC., INC.  
EXETER & SEABROOK, N.H.

**DATE:** 4/18/85 REV 1/10/85 REV 7/1/85

**APPROVAL:** 123668 JOB 5189



POLICY NO. MP 000105

LIST OF EASEMENTS

1. An easement to the New Hampshire Gas and Electric Company dated January 16, 1928, and recorded in the Rockingham County Registry of Deeds at Book 836, Page 254 on January 31, 1928.
2. An easement to the Exeter and Hampton Electric Company dated August 17, 1926, and recorded in the Rockingham County Registry of Deeds at Book 817, Page 283 on September 4, 1926.
3. An easement to the Exeter and Hampton Electric Company dated December 12, 1940, and recorded in the Rockingham County Registry of Deeds at Book 983, Page 158, on March 18, 1941.
4. An easement to the Exeter and Hampton Electric Company dated January 10, 1947, and recorded in the Rockingham County Registry of Deeds at Book 1066, Page 264, on January 11, 1947.
5. An easement to the New Hampshire Electric Company dated January 3, 1956, and recorded in the Rockingham County Registry of Deeds at Book January 27, 1956, at Book 1383, Page 381.
6. An easement to the Exeter and Hampton Electric Company dated June 12, 1970, and recorded in the Rockingham County Registry of Deeds at Book 2032, Page 275, on September 1, 1970.
7. An easement to the Public Service Company of New Hampshire dated October 24, 1978, and recorded in the Rockingham County Registry of Deeds at Book 2328, Page 1656, on December 18, 1978.
8. An easement to the Public Service Company of New Hampshire dated March 24, 1979, and recorded in the Rockingham County Registry of Deeds at Book 2337, Page 1841, on May 10, 1979.
9. An easement to the Exeter and Hampton Electric Company and the New England Telephone and Telegraph Company dated October 25, 1985, and recorded in the Rockingham County Registry of Deeds at Book 2572, Page 0673, on November 8, 1985.



*R. Laurence Cullen*

*Attorney at Law*

*699 Lafayette Road*

*Hampton, New Hampshire 03842-1262*

*Keri J. Marshall*

ADMITTED IN NH & ME

*Telephone*

*603-926-4321*

*Fax*

*603-926-6371*

January 12, 1992

Fleet Bank - NH  
One Indian Head Plaza  
Nashua, New Hampshire 03060  
Attn: Andrew B. Rosen

Subject: Compliance with Zoning, Subdivision, Building, and Land  
Use Matters at Hemlock Haven and Four Seasons Mobile  
Home Parks, Hampton, New Hampshire

Dear Mr. Rosen:

I have made a careful review of the applicable zoning ordinances, environmental laws, and building ordinances, and land use laws and regulations as they apply to the following:

1. Hemlock Haven Mobile Home Park, Hampton, New Hampshire, more particularly described in a deed recorded in the Rockingham County Registry of Deeds at Book 2689, Page 1913, excepting therefrom a parcel more particularly described in a deed recorded in the Rockingham County Registry of Deeds at Book 2887, Page 1010; and
2. Four Seasons Mobile Home Park, Hampton, New Hampshire, more particularly described in a deed recorded in the Rockingham County Registry of Deeds at Book 2689, Page 1897.

Each of the parks is wholly located in the General Zone in Hampton in which Mobile Home Parks are a permitted use. They are in compliance with current subdivision ordinances and building codes either strictly or as prior non-conforming uses. They are in compliance with New Hampshire Laws governing mobile home parks, including, but not limited to, RSA 205-A.

Copies of all licenses, permits, and approvals are attached.

Each of the mobile homes in the parks is individually owned and maintained. To the extent that the park management has no interest in or control over the maintenance of the individual mobile homes, no opinion is rendered as to their compliance with the building codes and ordinances.

Very truly yours,


*R. Laurence Cullen*

RLC/mds

cc: Mr. & Mrs. Richard A. Bley







SWAMP

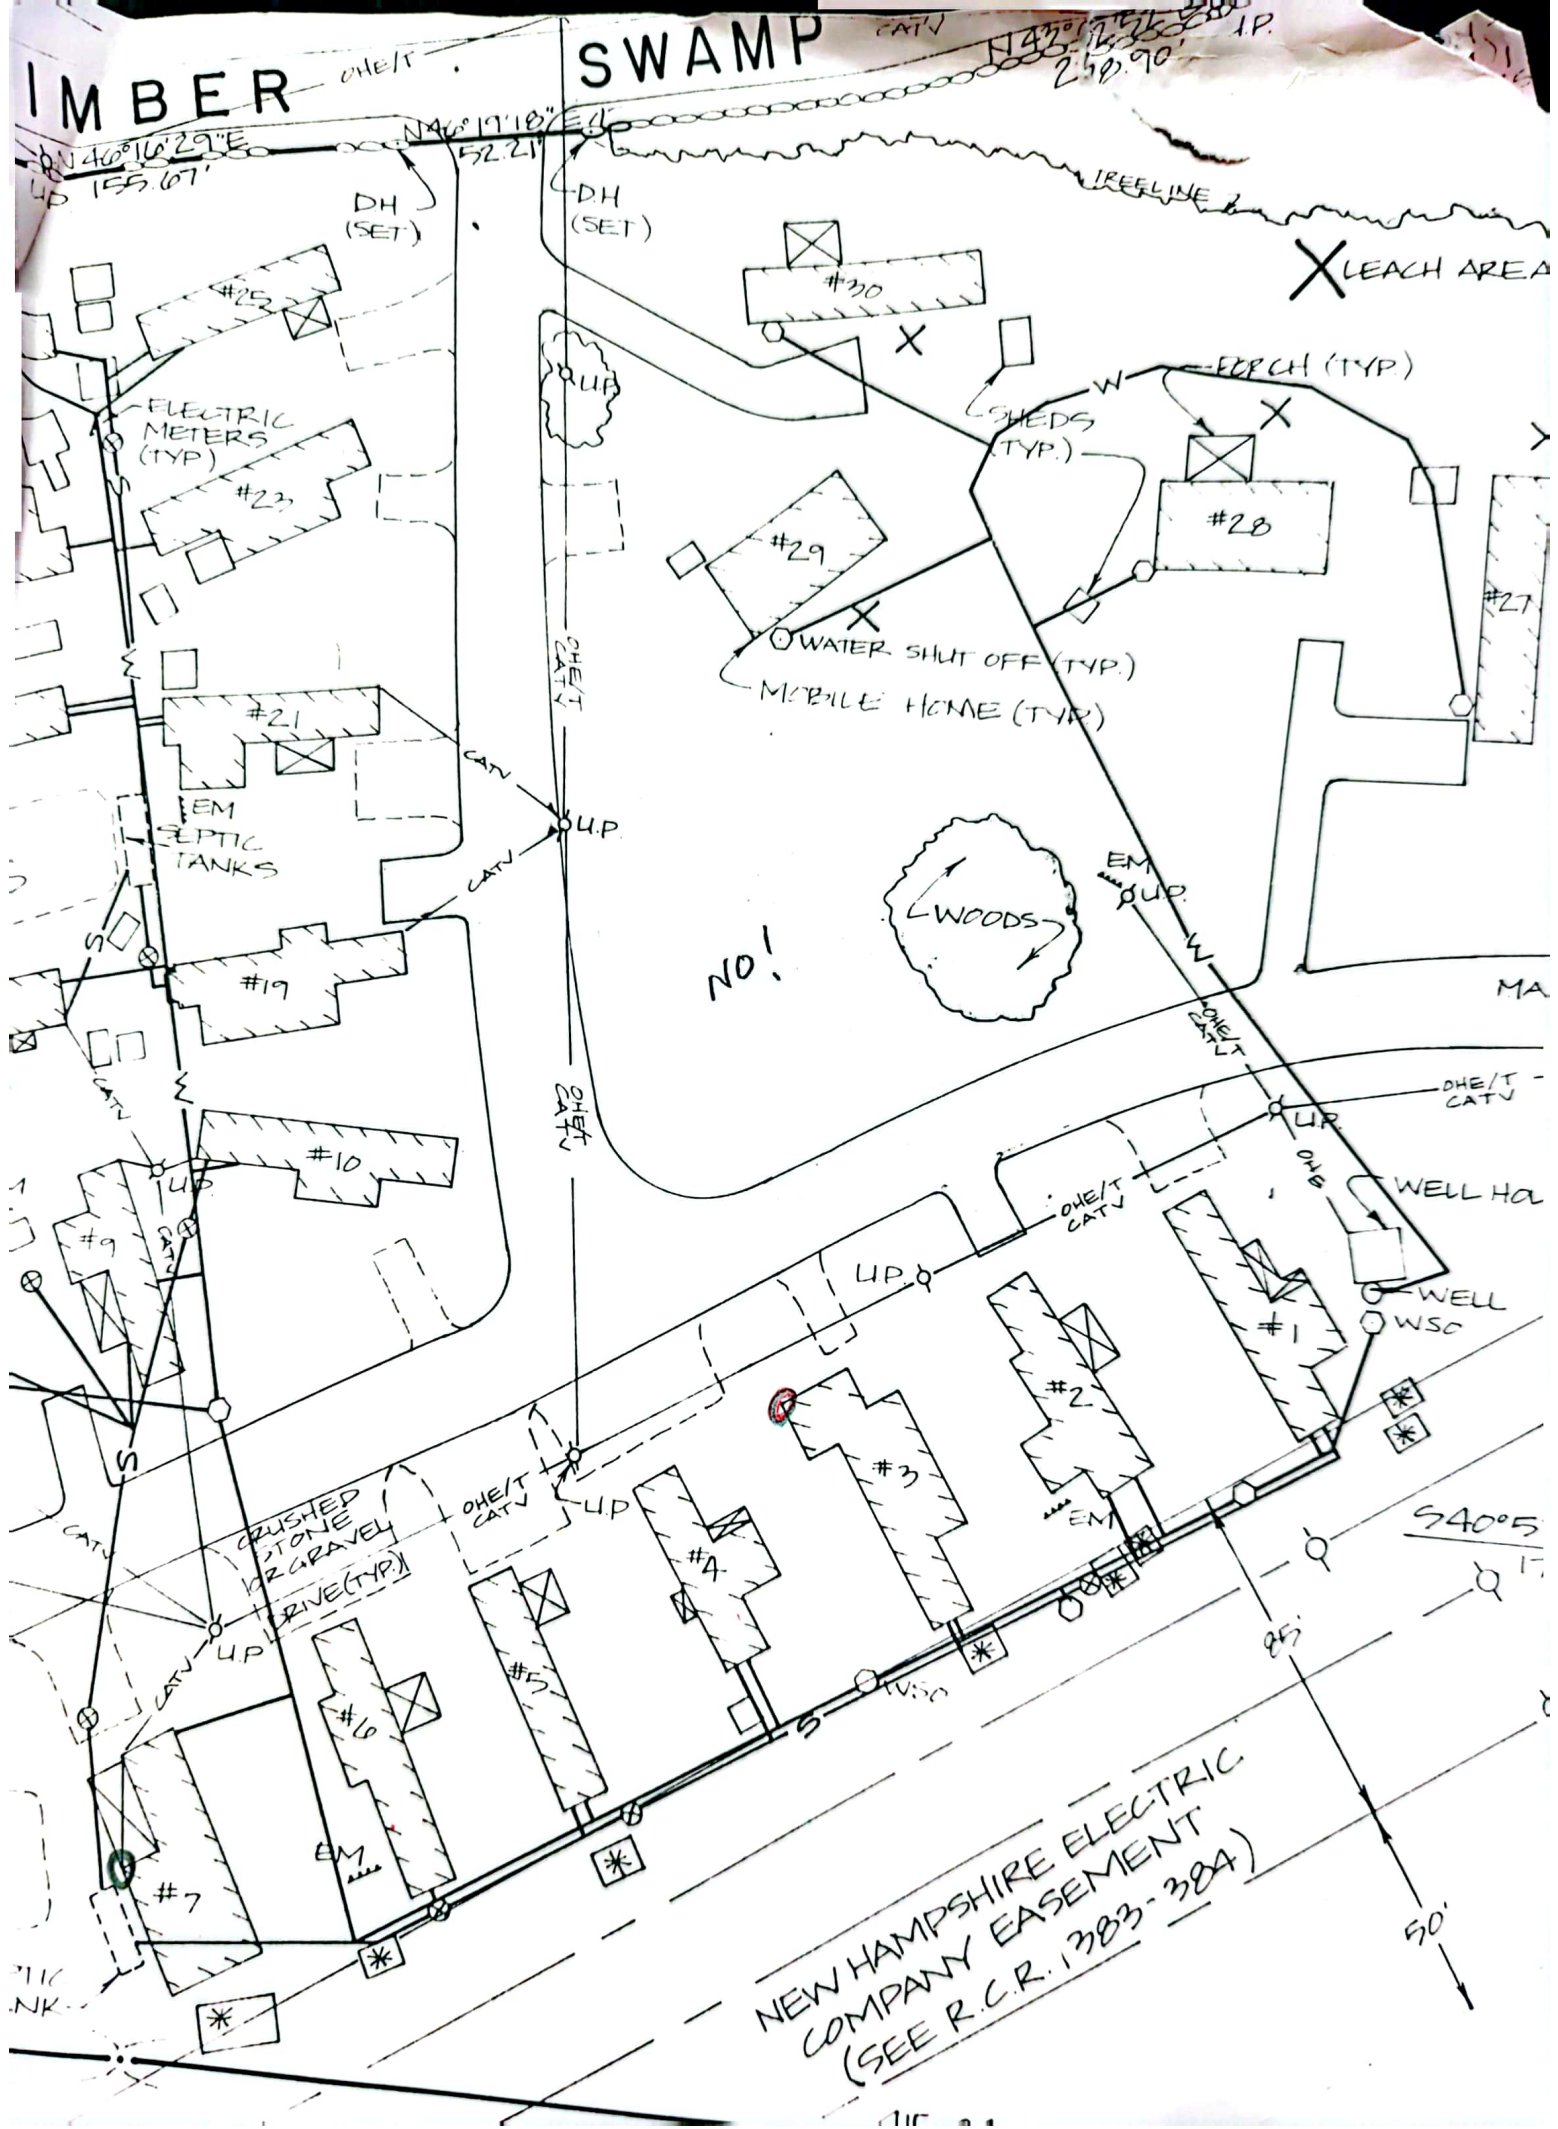

	Septic Tank	Leach Bed from Box	Dry Well	Street Line
15*			75	
15*			75	
25		35	35	
15		75	75	
35		35	35	
50		75	75	75
35		35	35	
20		35	50	10
15*		75	75	
75		75	75	
200		200	200	
75		75	75	
400		400	400	400
10		75	75	10
50		75	75	50
10		10	10	10
25		35	35	
5		10	10	
5	5	5	5	
5	20	20		

86-----86 EXISTING CONTOURS  
 EXISTING STONE WALL  
 EXISTING EDGE OF PAVEMENT  
 EXISTING CHAIN LINK FENCE  
 EXISTING DEAL HOLE MOUND  
 80----- PROPOSED CONTOURS

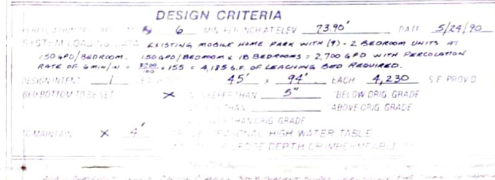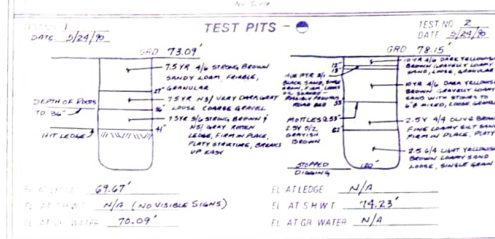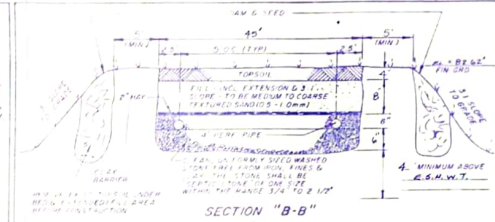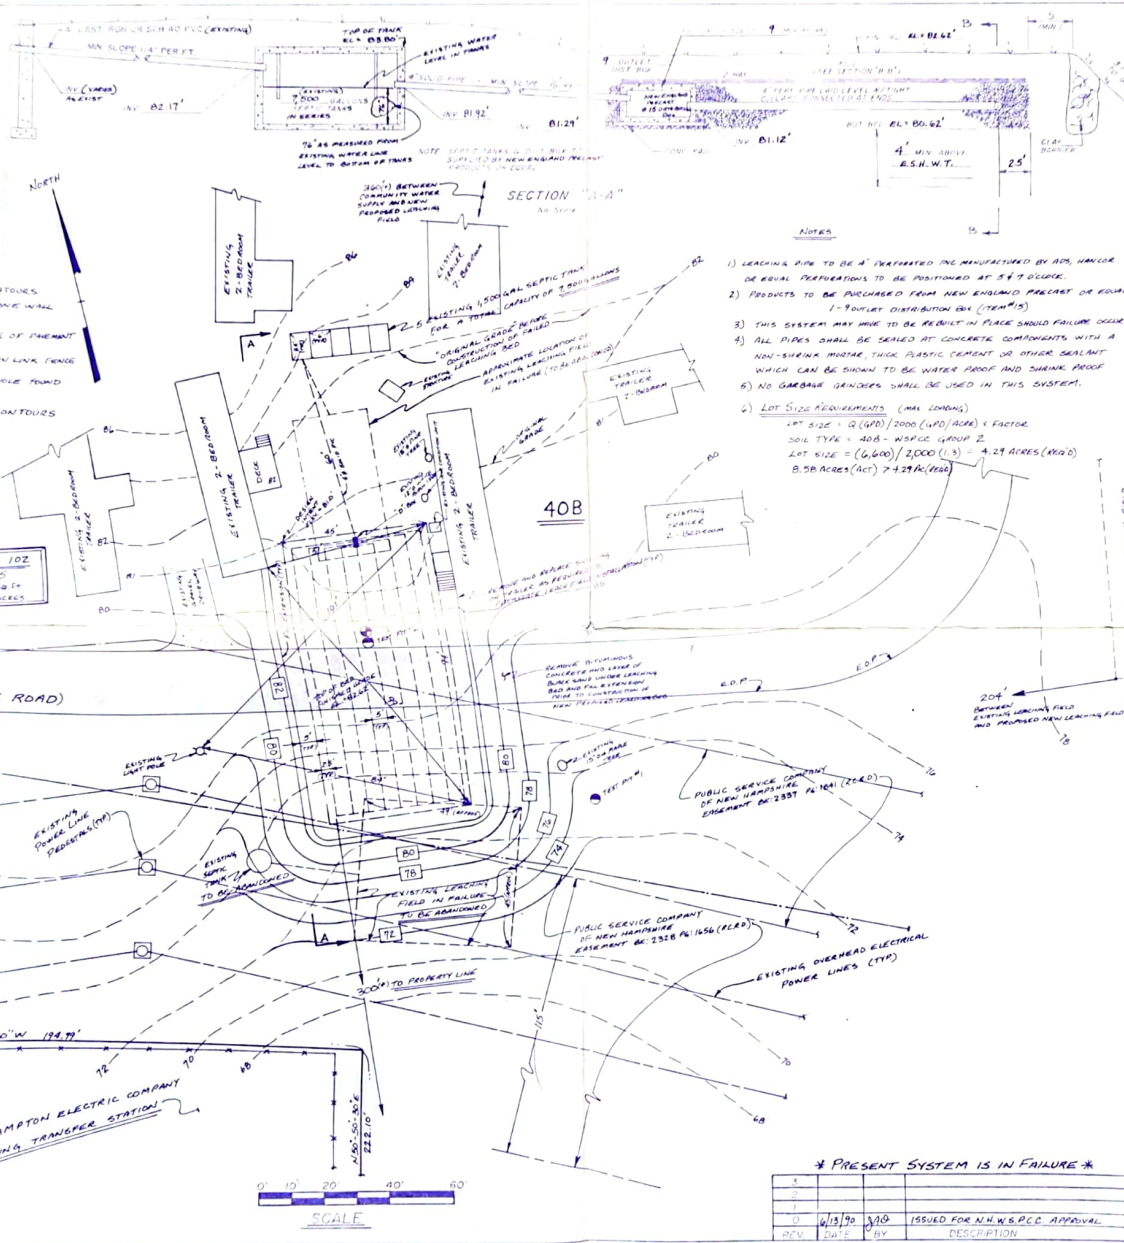


INDIVIDUAL SPECIAL DISPOSAL SYSTEM PLAN

**LOT** #5 (TAX MAP #102)

PREPARED FOR

RICHARD A. BLEY  
120 MARY BATCHELDER ROAD  
HAMPTON, N.H. 03842

SCALE: 1" = 20'



J.A. DAVIS & ASSOCIATES  
P.O. BOX 383  
NEW CASTLE, N.H. 03854  
603-431-2225  
207-384-4254



AGREEMENT AND CONSENT TO JOINT USE

AGREEMENT made this 31<sup>st</sup> day of October, 1991 by and between PUBLIC SERVICE COMPANY OF NEW HAMPSHIRE, a New Hampshire corporation with its principal place of business at 1000 Elm Street, Manchester, New Hampshire, 03105 (hereinafter called PSNH); and RICHARD A. BLEY and RUTH BLEY, with a mailing address of P.O. Box 154, Melvin Village, New Hampshire, 03850 (hereinafter called the Bleys);

WITNESSETH THAT

WHEREAS, PSNH acquired easement rights by deeds of Billie G. Barton and Oletha J. Barton, dated October 24, 1978 and March 28, 1979 and recorded in the Rockingham County Registry of Deeds, Book 2328, Page 1656 and Book 2337, Page 1841 respectively (hereinafter called the Easement), which is essential to its operations in the Hampton area, and has erected poles, lines and appurtenant equipment within the Easement;

WHEREAS, the Bleys are the fee owners of property located off Timber Swamp Road at Four Seasons Mobile Home Park in Hampton, New Hampshire, a portion of which is subject to the Easement;

WHEREAS, the Bleys wish to maintain an existing septic tank and leach field or to construct and maintain a replacement septic system with a new leach field (hereinafter called the Tank and Leach Field and the Replacement Leach Field) within a portion of the Easement between PSNH structures 27 and 28 on transmission line #369, as shown on a plan entitled "Individual Sewage Disposal System Plan, Lot #5 (Tax Map #102), Prepared for Richard A. Bley, 120 Mary Batchelder Road, Hampton, N.H. 03842", latest revision date of June 13, 1990, prepared by John A. Davis, South Berwick, Maine (hereinafter called the Plan), which is attached hereto and made a part hereof; but not recorded herewith. A copy of said Plan is on file in PSNH's Engineering Division;

WHEREAS, the Easement proscribes the erection or maintenance of any building or structure and authorizes the removal of all obstructions within the Easement;

WHEREAS, PSNH desires to cooperate with the Bleys in the retention and maintenance of the Tank and Leach Field or the construction and maintenance of the Replacement Leach Field, and the Bleys desire to cooperate with PSNH to protect its easement rights.

NOW THEREFORE, in consideration of the mutual covenants contained herein, the parties agree as follows:

(1) This Agreement runs solely with the parcel of land as shown on the Plan and described in the Easement.



(2) PSNH consents to the retention and maintenance of the Tank and Leach Field or the construction and maintenance of the Replacement Leach Field and the use of a portion of the Easement by the Bleys as described above and shown on the Plan; such consent is not to be deemed a waiver of any of its rights under the Easement, or construed as consent to the construction and maintenance of any other structures or facilities within the Easement. The Bleys acknowledge their understanding that the location and design of the Replacement Leach Field as shown on the Plan has been agreed to by the PSNH Engineering Division based on certain engineering criteria and considerations, and that PSNH will not accept, and this Agreement shall not be deemed to extend to, any variance from said location and design unless based on separate, prior written approval of PSNH.

(3) The Bleys and PSNH agree to jointly use a certain portion of the Easement as described above and shown on the Plan, subject to the conditions contained herein.

(4) The Bleys and PSNH agree to cooperate in said joint use and to provide each other, when requested, with engineering and surveying plans, maps or information necessary or helpful in locating or determining rights and facilities of the other.

(5) The Bleys agree to take all safety precautions when working under and near PSNH's high voltage electric transmission line, and agree that during construction of the Replacement Leach Field no equipment shall be placed or operated within twenty (20) feet of the nearest conductor.

(6) The Bleys agree to provide notification to PSNH prior to beginning construction of the Replacement Leach Field and upon its completion as well as prior to beginning maintenance of the Tank and Leach Field or the Replacement Leach Field adjacent to PSNH facilities and equipment within the Easement. Notification to PSNH shall be addressed to David J. Hickey, P.E., Transmission Line Engineer or his successor at P.O. Box 330, Manchester, New Hampshire, 03105 or at telephone number (603) 669-4000.

(7) The Bleys agree to maintain the Tank and Leach Field and to construct and maintain the Replacement Leach Field in a reasonable manner so that it does not interfere with or damage the towers, poles, cables or any other equipment owned, constructed or maintained by PSNH or prevent PSNH from replacing, repairing, rebuilding, operating, patrolling and removing said equipment or prevent PSNH from complete and unobstructed access to and along PSNH transmission line #369. The Bleys further agree to cover the full



reasonable costs to PSNH for any such interference or damage as a result of their construction and/or maintenance activities within the Easement.

(8) The Bleys agree to clearly mark and maintain markings of the location of the Tank and Leach Field or the Replacement Leach Field located within the Easement and PSNH agrees to use reasonable care when replacing, repairing, rebuilding, operating, patrolling and removing its equipment and facilities not to interfere with or damage the Bleys' Tank and Leach Field or Replacement Leach Field located within the Easement. PSNH shall not be responsible for any such interference or damage which is unavoidable in the necessary conduct of its operations.

(9) The Bleys agree that any field changes in the Plan within the Easement during construction of the Replacement Leach Field or thereafter, or any blasting activities, future construction or change of use within the Easement shall be subject to prior written approval by PSNH. Requests for approval shall be addressed to David J. Hickey, P.E., Transmission Line Engineer or his successor. PSNH's approval will not be unreasonably withheld.

(10) The Bleys agree not to construct any permanent structures within the Easement to include storage sheds.

(11) The Bleys agree not to place any wells or any additional septic systems except as shown on the Plan within the Easement.

(12) The Bleys agree, following maintenance of the Tank and Leach Field or construction and maintenance of the Replacement Leach Field, to dispose of all waste material outside the Easement; grade, resoil and reseed in a reasonable manner wherever necessary; employ any necessary erosion control measures; and restore and maintain the Easement in a condition acceptable to PSNH.

(13) The Bleys agree to obtain and keep in force during the term of this Agreement any and all permits or approvals required by any authority having jurisdiction over construction of this nature, and shall be responsible for payment of any and all taxes levied on it.

(14) The Bleys agree to indemnify and save harmless PSNH from and against any and all loss, cost, damage and expense, and defend and indemnify PSNH against any and all claims, actions, or proceedings for property damage, personal injury or death arising out of or in any way connected with the exercise by the Bleys of the rights granted to the Bleys herein.

(15) Any consent, express or implied, by either party to a breach by any other party of a covenant, or a condition contained herein, shall not



constitute a waiver of any prior or succeeding breach of any covenant or condition contained herein.

(16) This Agreement shall be binding upon and inure to the benefit of the parties and their heirs, administrators, successors and assigns.


(17) The Agreement shall be interpreted in accordance with the law of the State of New Hampshire and it shall be specifically enforceable.

(18) This Agreement contains the entire Agreement between the parties and any amendment thereof shall be in writing and executed by the then parties to this Agreement.


EXECUTED by the parties the day and year first above written.

PUBLIC SERVICE COMPANY OF  
NEW HAMPSHIRE

  
Witness

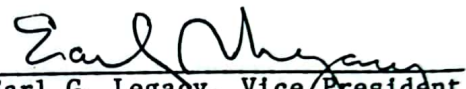By:   
Earl G. Legacy, Vice President  
Duly Authorized


  
Witness

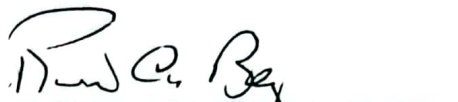  
Richard A. Bley

  
Witness

  
Ruth Bley



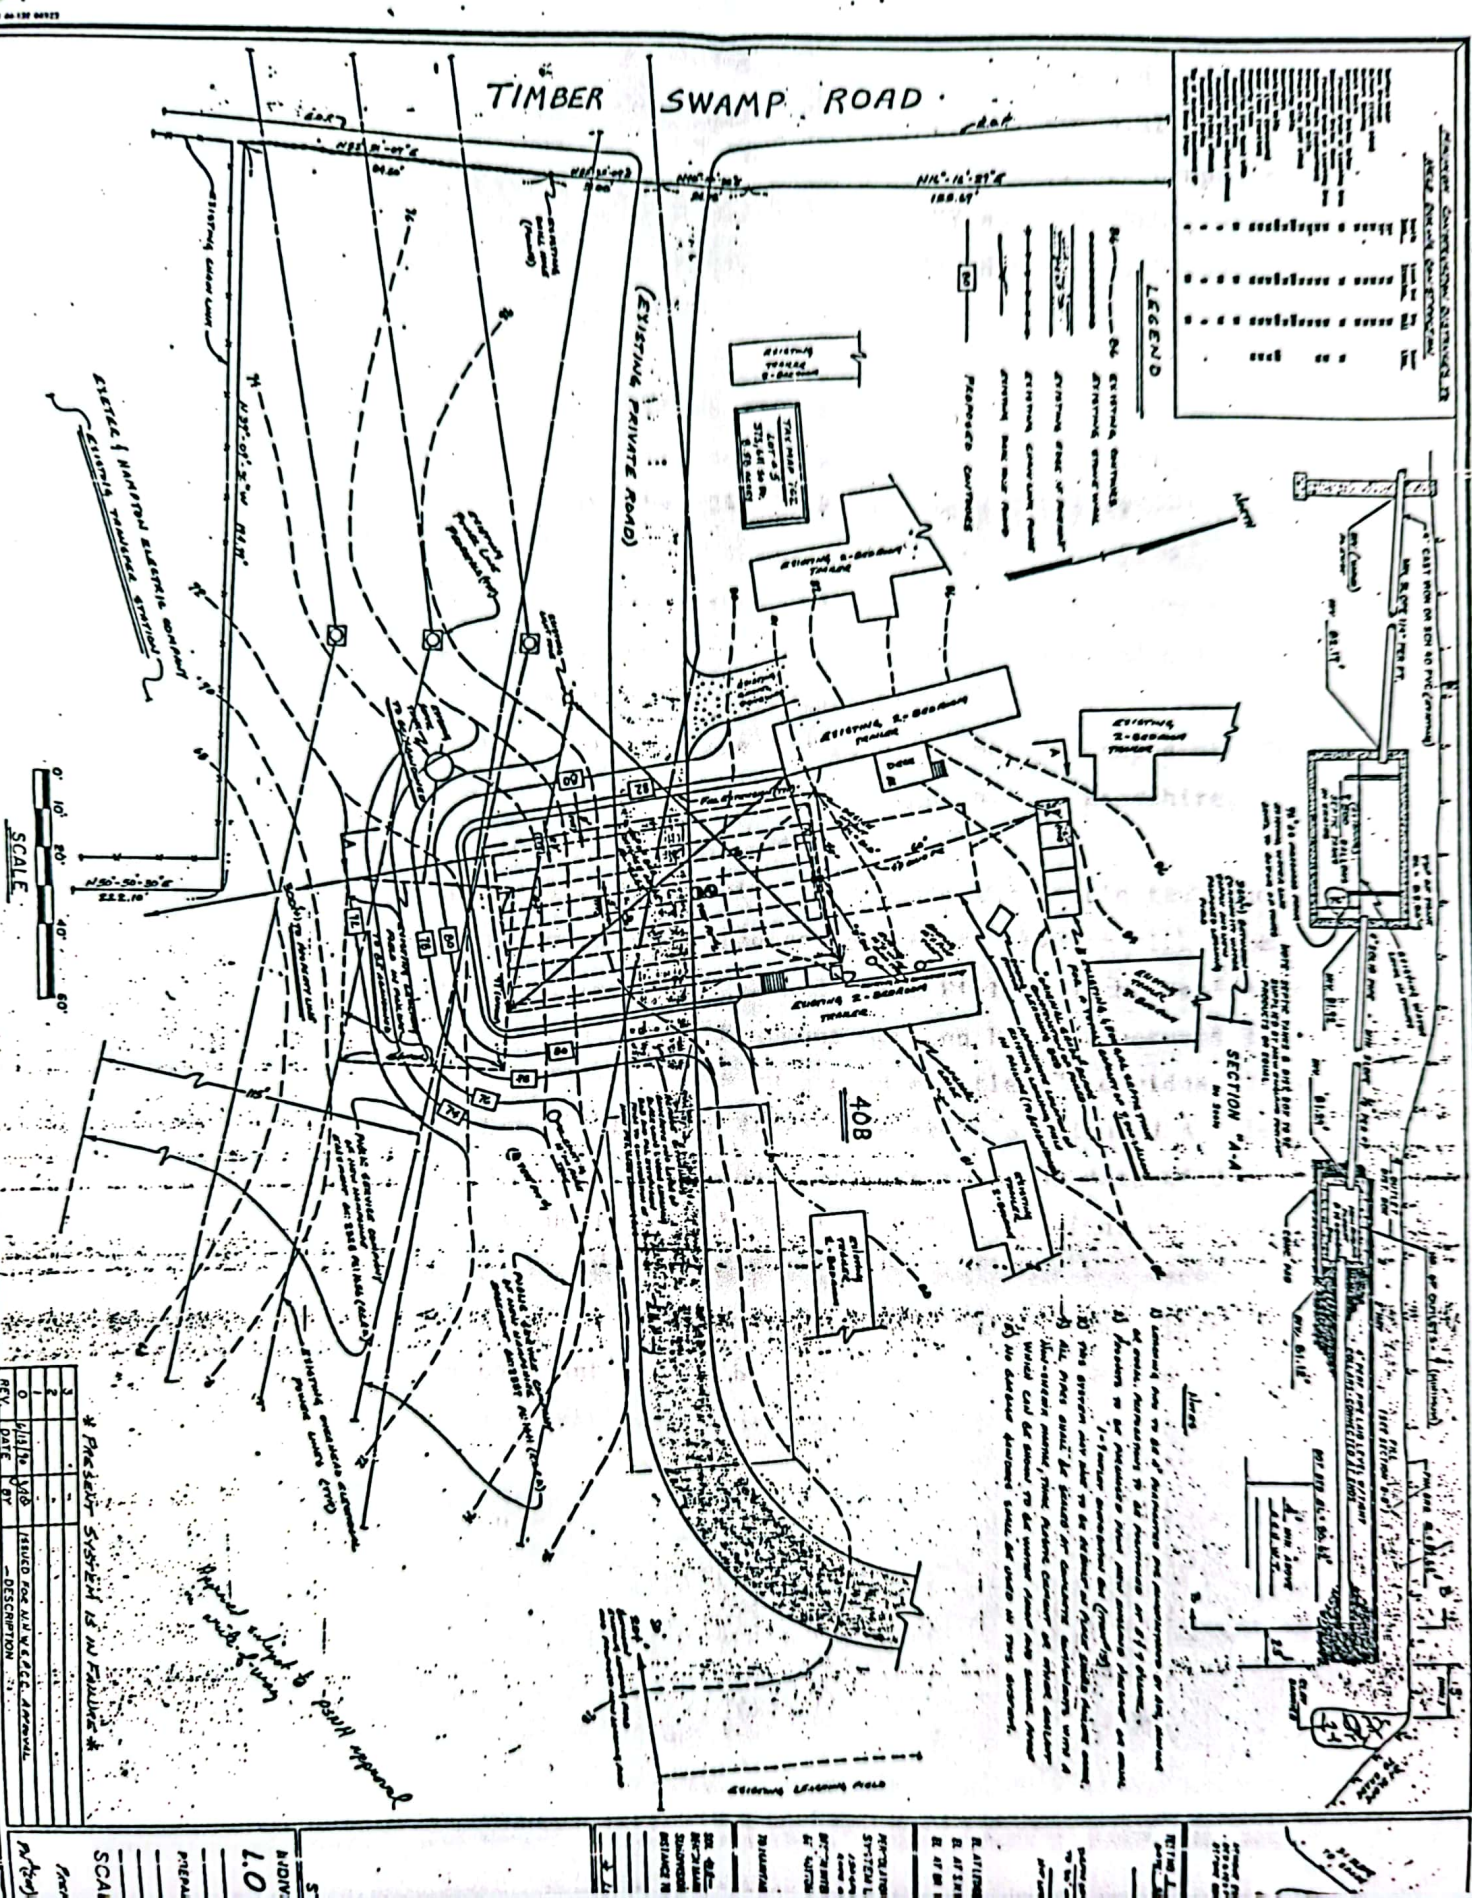



# APPROVAL FOR CONSTRUCTION

N.H. DEPARTMENT OF ENVIRONMENTAL SERVICES  
WATER SUPPLY & POLLUTION CONTROL DIVISION  
P.O. BOX 95, 6 HAZEN DRIVE, CONCORD, NH 03302-0095

APPROVAL NO.

202988

THE PLANS AND SPECIFICATIONS FOR SEWAGE OR WASTE DISPOSAL SYSTEM SUBMITTED FOR:

OWNER:

Lot Numbers: 1-10  
Subd. Name: FOUR SEASONS MOBILE HOME  
County: ROCK  
Registry Book No.: 2870  
Registry Page No.: 2047  
Probate Docket No.:  
(If Applicable)  
Type of System: 00000000BR  
Town/City Location: HAMPTON  
Street Location: MARY BATCHELDER ROAD  
BUILDING INSPECTOR  
136 WINNACUNNET  
HAMPTON NH 03842

COPY SENT TO:

BY APPLICANT: PERMIT NO.  
STOCKTON SERVICES  
PO BOX 1306  
HAMPTON NH 03842

ADVISE YOUR CONTRACTOR OF REQUIRED CHANGES  
IN PLANS AS INDICATED BELOW CONDITIONS

DESIGNER TO VERIFY MINIMUM OF 3000 GAL SEPTIC TANK CAPACITY  
FOR UNITS 1 THRU 7. EXISTING FAILED SYSTEM SHALL BE REMOVED  
REMOVED AND REPLACED WITH FILL THAT MEETS STANDARD SET IN ENV-WS 1019.02 (4) (1)  
WAIVERS APPROVED.

Approved this date:

Date amended:

REVISED 8/91

By:

Amended by:

N.H. Water Supply & Pollution Control Division Staff

(OVER)

APPLICANT'S

PIT #3 EL80.3

0-8" LOAM & ROOT MAT  
8-24" DARK YELLOWISH BROWN (10YR 4/6) FINE SANDY LOAM  
GRANULAR FRIABLE  
24-42" YELLOWISH BROWN (10YR 5/4) LOAM FINE TO MEDIUM  
SAND, SOME GRAVEL, GRAN. FRIABLE  
42-50" 10YR 5/4 FINE TO MED SAND, GRAN. FRIABLE  
50-84" MIXED, (PREDOM. 10YR 4/4 TO 4/6) GRAVELLY COARSE  
SAND, LOOSE GRANULAR  
FSHW T@ 46", ROOTS TO 4' + OBS H<sub>2</sub>O @ 64", NO REFUSAL

PERC TEST DATE 2/8/94 DEPTH 24" RATE 3 MIN/IN  
(133 SF/100 GPD)

DESIGN LOADING

FIELD A - MH 58, 9, 10 = TWO 2 BED @ 300 = 600 TOTAL  
ONE 1 BED @ 225 = 225 825 GPD

133 x 8.25 = 1097 SF REQ'D - 15 x 75 = 1125 SF PROVIDED  
FIELD B - MH 58, 11, 7 = FIVE 2 BED @ 300 = 1500 TOTAL  
TWO 1 BED @ 225 = 450 1950 GPD

133 x 19.5 = 2594 SF REQ'D - 35 x 75 = 2625 SF PROVIDED  
SEPTIC TANKS - PROP 2,000 GAL [A] FOR 825 GPD (#8, 9, 10)

FOR #17, ADD 2,000 GAL [B] TO EXIS. TANK USABLE CAPACITY QUESTIONABLE

PROPOSED REPLACEMENT

SEPTIC SYSTEM PLAN

EXIS SYSTEM IN FAILURE

LOCUS:

FOUR SEASONS MOBILE HOME  
MARY BATCHELDER ROAD  
HAMPTON, NH

OWNER:

RICHARD A. & RUTH BERRY  
PO BOX 154  
MELVIN VILLAGE, NH 03850

APPLICANT:

STOCKTON SERVICES  
PO BOX 1306  
HAMPTON, NH 03842

DATE:

2/21/94

REVIEWED AND APPROVED

IN ACCORDANCE WITH THE  
REQUIREMENTS OF THE APPROVAL:

N.H. DEPT. OF ENVIRONMENTAL SERVICES

WATER SUPPLY & POLLUTION


CONTRACT #

Signed

Date

31-94 202988

184

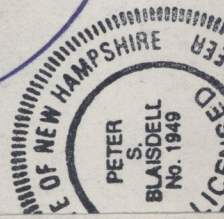

PETER S. BLAISDELL  
No. 1949  
LICENSED PROFESSIONAL ENGINEER  
STATE OF NEW HAMPSHIRE

DESIGNER  
OF  
Subsurface Disposal  
Systems

Peter S. Blaisdell

#2  
#1

CLEAN-OUT



# APPROVAL FOR CONSTRUCTION

N.H. DEPARTMENT OF ENVIRONMENTAL SERVICES  
SUBSURFACE SYSTEMS BUREAU  
P.O. BOX 95, 6 HAZEN DRIVE, CONCORD, NH 03302-0095 APPROVAL NO. CA20020-40447

AND SPECIFICATIONS FOR SEWAGE OR WASTE DISPOSAL SYSTEM SUBMITTED FOR:

Map No./Lot No.: M102L5 / 19-26  
Subd. Appvl. No.: 20743  
Subd. Name: 4 SEASONS MOBILE HOME PK  
County: ROCKINGHAM  
Registry Book No.: 2870  
Registry Page No.: 2047  
Probate Docket No.: (If Applicable)

Building Inspector:  
136 WINNACUNNET RD  
HAMPTON NH 03842

Street Location: MARY BATCHELDER & TIMBER

Subsurface waste disposal systems must be operated and maintained in a manner so as to prevent nuisance or health hazard due to system failure.  
(RSA 485-A:37)  
It is unlawful to discharge any hazardous chemicals or substances into subsurface waste disposal systems. Included are paints, thinners, gasoline and chlorinated hydrocarbon solvents such as TCE, sometimes used to clean failed septic systems and auto parts. (Env-Ws 1503.04)

ADVISE YOUR CONTRACTOR OF REQUIRED CHANGES  
IN PLANS AS INDICATED BELOW CONDITIONS

THIS APPROVAL IS VALID FOR 90 DAYS FROM DATE OF SAID APPROVAL, PER ENV-Ws 1003.12.  
THIS APPROVAL IS GRANTED ONLY TO IMPROVE AN EXISTING SITUATION.

WAIVER GRANTED.  
PROPER PIPE SLOPES MUST BE MAINTAINED (ENV-Ws 1000).  
APPROVAL FOR EIGHT (8) BEDROOM MOBILE HOMES AT 360 GPD/HOME.

Approved this date: 01/23/2002  
Date amended: \_\_\_\_\_  
By: ERIC J THOMAS  
N.H. Department of Environmental Services Staff  
Amended by: \_\_\_\_\_ (OVER)

APPLICANT'S

0200424

SAND AND GRAVEL, MANY STONES TO 10"  
NO EVIDENCE OF SHWT, ROOTS TO 7'+,  
NO OBSERVED WATER, NO REFUSAL

## PERC TEST DATA

ADVISE YOUR CONTRACTOR MIN/IN AT 24" DEPTH  
OF REQUIRED DESIGN LOADING: EIGHT 2 BEDROOM MOBILE HOMES (#19-26) 2  
PLANS AS INDICATED ON 0300 GPD EACH = 2400 GALLONS PER DAY  
CONDITIONAL APPROVAL AREA REQUIRED FOR 2 MIN/IN PERC RATE =  
125 SF/100 GPD = 125 X 24 = 3000 SF REQUIRED.  
SYSTEM AREA PROPOSED = 50' X 60' = 3000 SF PROVIDED

SEPTIC TANK CAPACITY REQUIRED =  
0.75X2400=1800+1125 = 2925 GPD REQUIRED  
EXISTING TANK CAPACITY = 7500 GAL (REF APPROVAL #184450)  
7500 + 2000 GAL TANK PROPOSED = 9500 GAL PROVIDED.

## SEPTIC SYSTEM PLAN

PROPOSED REPLACEMENT  
EXISTING FAILED SYSTEM  
LOCUS: FOUR SEASONS MOBILE HOME PARK  
MARY BATCHELDER RD & TIMBER SWAMP RD  
HAMPTON, NH

OWNER: RICHARD A. & RUTH BLEY  
PO BOX 154  
MELVIN VILLAGE, NH 03850

APPLICANT:  
STOCKTON SERVICES  
PO BOX 1306  
HAMPTON, NH 03842

DATE: JANUARY 16, 2002  
APPROVAL: \_\_\_\_\_

184-1

DESIGNER  
Subsurface Disposal  
Systems  
Ann W. Blachowski  
No. 348  
Water Supply & Pollution Control

REVIEWED AND APPROVED  
IN ACCORDANCE WITH THE  
REQUIREMENTS OF THE  
NH DEPT OF ENVIRONMENTAL SERVICES  
WATER DIVISION

Signed: Eric Thomas

RECEIVED  
JAN 23 2002  
By \_\_\_\_\_



# APPROVAL FOR CONSTRUCTION

CA2003051596 N.H. DEPARTMENT OF ENVIRONMENTAL SERVICES  
SUBSURFACE SYSTEMS BUREAU  
P.O. BOX 95, 6 HAZEN DRIVE, CONCORD, NH 03302-0095 APPROVAL NO. CA2003051596

SE PLANS AND SPECIFICATIONS FOR SEWAGE OR WASTE DISPOSAL SYSTEM SUBMITTED FOR:

OWNER:

RICHARD/RUTH BLEY  
PO BOX 154  
MELVIN VILLAGE NH 03850  
Map No./Lot No.: 102/5  
Subd. Appvl. No.: PRE 67  
Subd. Name: FOUR SEASONS MOBILE HOME  
County: ROCKINGHAM  
Registry Book No.: 2870  
Registry Page No.: 2047  
Probate Docket No.:  
(If Applicable)

COPY SENT TO:

BUILDING INSPECTOR  
136 WINNACUNNET RD  
HAMPTON NH 03842  
Type of System: BR  
S25 QPD  
Town/City Location: HAMPTON

APPLICANT: PERMIT NO.

00348  
MARY BATCHELDER ROAD  
Subsurface waste disposal systems must be operated and maintained in a manner so as to prevent nuisance or health hazard due to system failure.  
(RSA 485-A:37)

STOCKTON SERVICES  
PO BOX 1306  
HAMPTON NH 03843-1306

## ADVISE YOUR CONTRACTOR OF REQUIRED CHANGES IN PLANS AS INDICATED BELOW CONDITIONS

1. THIS APPROVAL IS VALID FOR 90 DAYS FROM DATE OF SAID APPROVAL, PER ENV-WIS 1003.19.
2. THIS APPROVAL IS GRANTED ONLY TO IMPROVE AN EXISTING SITUATION.
3. APPROVED WITH A COMMUNITY WATER SUPPLY ONLY.
4. APPROVAL FOR FIELD (A) ONLY.
5. WAIVERS GRANTED.
6. APPROVAL FOR TWO (2) BEDROOM HOMES AT 300 QPD PER HOME AND ONE (1) BEDROOM AT 225 QPD.
7. ADDRESS ENV-WIS 1009.03, 1009.01, AND 1009.03.

Approved this date: 04/15/2003

Date amended: By: ERIC J THOMAS  
N.H. Department of Environmental Services Staff

Amended by:

APPLICANT'S

200302142

REVIEWED AND APPROVED  
IN ACCORDANCE WITH THE LOWLYSH BROWN (10YR 4/6) FINE SANDY LOAM  
8-24" LOAM & ROOT MAT  
GRANULAR FRIABLE  
REQUIREMENTS OF THE  
NH DEPT OF ENVIRONMENTAL SERVICES  
WATER DIVISION MIXED (PREDOM. 10YR 4/4 TO 4/6) GRAVELLY COARSE  
SAND, LOOSE GRANULAR  
DATE 2/8/94 DEPTH 24" RATE 3 MIN/IN  
(133 SF/100 GPD)  
DESIGN LOADING  
TWO 2 BED @ 300 = 600 TOTAL  
ONE 1 BED @ 225 = 225 825 GPD  
15 X 75 = 1125 SF PROVIDED  
FIVE 2 BED @ 300 = 1500 TOTAL  
TWO 1 BED @ 225 = 450 1950 GPD  
133 X 19.5 = 2594 SF REQ'D - 35 X 75 = 2625 SF PROVIDED  
SEPTIC TANKS - PROP 2,000 GAL [A] FOR 825 GPD (#89, 10)  
FOR #17 ADD 2,000 GAL [B] TO EXIS. TANK (USABLE CAPACITY QUESTIONABLE)

## SEPTIC SYSTEM PLAN

LOCUS: FOUR SEASONS MOBILE HOME PARK  
MARY BATCHELDER ROAD  
HAMPTON, NH

OWNER: RICHARD A. & RUTH BLEY  
PO BOX 154  
MELVIN VILLAGE, NH 03850

APPLICANT:  
STOCKTON SERVICES  
PO BOX 1306  
HAMPTON, NH 03842

DATE: 2/21/94  
3/16/94

APPROVAL: #202988  
(SEE CONDITIONS)

184

APR 15 2003  
RECEIVED

DESIGNER  
SANDY LEE DISPER  
Systems  
No. 341

CLEAN-OUT



Command= 210-									
Point#,	Start#-	End#	or	G#=-	1-200				
78.30	SETSPK					5000.0000	5000.0000	SS	82.48
85.02	SETSPK					5124.2639	5057.9452	SS	82.25
84.65	SETSPK					5273.7194	5130.0501	TRA	83.10
80.21	FNDNLPOL					5008.3180	4971.4157	SS	84.15
79.67	COREPDR					5068.2628	4914.5099	SS	83.36
80.49	CORMH					5089.5184	4899.9524	SS	83.12
80.57	CORMH					5085.9325	4911.1738	SS	82.92
79.02	COREPDR					5079.3718	4884.2250	SS	83.45
82.35	CORMH					5106.6846	4925.2601	SS	83.45
82.06	CORDECK					5080.7259	4947.5844	SS	84.28
82.07	CORMH					5070.9090	4958.3032	SS	84.46
81.71	CORMH					5069.0687	4969.9063	SS	85.00
82.73	CORMH					5092.5696	4980.1689	SS	85.24
83.67	CORMH					5101.6802	4991.8041	SS	85.82
83.22	CORDECK					5089.3070	4991.8288	SS	86.11
81.54	CORMH					5057.5766	4998.3582	SS	85.85
81.48	CORMH					5055.8171	5012.2708	SS	85.31
82.92	CORDECK					5079.6250	5025.4392	SS	86.88
83.61	CORSHED					5105.2499	5033.8849	SS	86.89
83.35	CORSHED					5103.6604	5042.2767	SS	86.83
79.97	CORMH*					5022.6471	5061.0231	SS	83.86
79.83	CORMH*					5019.4692	5074.6323	SS	83.41
78.27	CORSHED					5008.8398	5101.4355	SS	82.68
78.08	CORSHED					5005.8362	5111.2070	SS	82.79
79.55	CORMH					5006.6532	5174.7334	SS	83.25
80.74	CORMH					5011.5852	5319.9703	SS	83.77
79.10	FNDNLPOL					4948.0918	5158.9699	SS	84.82
76.76	EP					4966.7834	5107.4530	SS	83.77
77.02	EP					4988.0931	5115.8799	SS	84.81
77.31	COREP					4994.9811	5096.0790	SS	84.88
77.90	COREP@RWL					5002.2092	5098.2952	SS	83.77
77.71	COREP@RWL					5006.4279	5081.2963	SS	83.67
78.15	COREP@RWL					5012.4954	5079.4535	SS	83.82
78.32	CREPENDRW					5024.7137	5027.6166	SS	86.10
78.36	COREP					5019.1586	5025.9176	SS	86.73
78.90	COREP					5032.7656	4994.4042	SS	86.90
80.52	COREP					5051.8794	4995.6676	SS	87.98
80.68	COREP					5057.3179	4977.0277	SS	81.04
79.78	COREP					5042.5399	4971.2929	SS	80.32
79.01	EP					5039.1876	4922.5384	SS	78.29
76.98	CRDREPRD					5079.4023	4847.5147	SS	78.12
79.08	EP@HP**					5018.1383	4970.6411	SS	81.71
78.74	CLPAV					5013.9885	5004.7409	SS	85.82
77.49	SETMAGNL					4987.6642	5042.4333	SS	85.27
77.27	EP@HP**					4976.5986	5079.5181	SS	87.30
77.74	SETNLOK*					4968.1700	5071.4727	SS	87.24
81.76	LT1SPRC					5032.8358	5031.5404	SS	86.23
82.03	PLNTR**					5046.5883	5018.8308	SS	84.65
81.78	CORDECK					5036.6086	5053.9523	SS	85.66



SMALLER  
SYSTEM

77.20	ep	4950.6679	5252.7818	119	5017.0189	5002.1018	1	5017.0189	5002.1018	TRA
75.17	ep	4931.1549	5260.5602	120	5025.9737	4883.5596	2	5025.9737	4883.5596	SS
77.95	ep	4975.5899	5265.8595	121	5020.6656	4981.6861	3	5020.6656	4981.6861	SS
79.53	pole	4992.0014	5265.7247	122	5051.2378	4955.8734	4	5051.2378	4955.8734	SS
85.60	14oak**	5064.6324	5244.3207	123	5041.4909	4951.1410	5	5041.4909	4951.1410	SS
84.12	gnd	5079.2164	5260.1641	124	5064.0379	4962.0242	6	5064.0379	4962.0242	SS
86.47	8brch**	5102.1535	5254.3705	125	5066.2207	4915.4501	7	5066.2207	4915.4501	SS
86.45	pit2	5097.2534	5234.4286	126	5136.5647	4948.3651	8	5136.5647	4948.3651	SS
87.97	bmchk	5100.4409	5219.6794	127	5169.5767	4962.8936	9	5169.5767	4962.8936	SS
81.68	corshd	5045.8170	5271.5905	128	5211.8884	4980.9739	10	5211.8884	4980.9739	SS
83.24	18oak	5086.1388	5284.2229	129	5248.5363	4999.1949	11	5248.5363	4999.1949	SS
81.18	gnd	5100.8245	5302.8158	130	5270.7850	4996.9117	12	5270.7850	4996.9117	SS
80.12	bs	5102.9118	5336.2765	131	5220.7935	5031.8561	13	5220.7935	5031.8561	SS
77.87	corshd	5041.2718	5383.8014	132	5181.6338	5015.5391	14	5181.6338	5015.5391	SS
77.97	corshd	5038.3557	5376.0871	133	5137.0042	4998.2086	15	5137.0042	4998.2086	SS
78.00	cormh	5020.3450	5379.0433	134	5103.3243	4975.3685	16	5103.3243	4975.3685	SS
78.16	cormh	5085.1961	5401.7286	135	5084.0336	4938.1010	17	5084.0336	4938.1010	SS
77.71	cormh	5183.6194	5441.9881	136	5052.1579	4917.3776	18	5052.1579	4917.3776	SS
77.50	frntmh***	5129.5797	5472.9589	137	5034.4691	4901.8863	19	5034.4691	4901.8863	SS
78.21	epdr	5134.6230	5405.8103	138	5032.5450	4852.0066	20	5032.5450	4852.0066	SS
78.35	<epdr	5150.6272	5396.0712	139	5029.6940	4829.5175	21	5029.6940	4829.5175	SS
78.23	<epdr	5172.7100	5390.7358	140	5165.1459	4686.7812	22	5165.1459	4686.7812	SS
80.12	epdr	5204.6105	5371.0662	141	4960.7771	4867.3976	23	4960.7771	4867.3976	SS
80.92	cldreprd	5215.5538	5372.9144	142	4972.7292	4896.5236	24	4972.7292	4896.5236	SS
83.54	ep	5205.9737	5325.2509	143	4930.6687	4935.7303	25	4930.6687	4935.7303	SS
80.73	corwellhs	5285.6880	5368.5835	144	4976.8668	4991.3397	26	4976.8668	4991.3397	SS
79.66	ep	5249.1803	5398.3240	145	4991.9152	5051.2662	27	4991.9152	5051.2662	SS
84.95	cormh	5256.6985	5329.7520	146	4921.5976	5070.0701	28	4921.5976	5070.0701	SS
85.49	cormh	5257.4046	5317.9908	147	4860.8259	5038.2344	29	4860.8259	5038.2344	SS
83.52	crdre22	5228.0226	5329.2387	148	4872.0981	5012.7694	30	4872.0981	5012.7694	SS
85.95	crdre15	5227.1305	5277.1199	149	4917.8997	4959.7488	31	4917.8997	4959.7488	SS
88.40	cormh	5256.0316	5279.4108	150	4902.0852	4929.8953	32	4902.0852	4929.8953	SS
88.74	cormh	5257.0869	5267.6866	151	4873.7724	4889.3127	33	4873.7724	4889.3127	SS
86.96	cldrep21	5228.9977	5222.9988	152	4910.2163	4858.1193	34	4910.2163	4858.1193	SS
89.02	cormh	5255.8963	5228.5409	153	4937.5264	4861.9453	35	4937.5264	4861.9453	SS
88.91	cormh	5049.8795	5159.5576	154	4963.3980	4805.5322	36	4963.3980	4805.5322	SS
85.89	ep	5203.8811	5251.7862	155	5031.2107	4972.8562	37	5031.2107	4972.8562	SS
86.48	eppc	5204.4217	5231.2972	156						
86.66	ep	5192.9903	5215.4968	157						
86.67	ep	5176.0570	5206.0836	158						
86.72	epnewold	5148.0552	5200.6861	159						
86.89	cormh	5121.6940	5160.3670	160						
86.41	cormh	5163.8962	5162.3907	161						
85.72	cormh	5173.8826	5155.9308	162						
86.76	mailhse	5180.0491	5212.9170	163						
86.70	mailhse	5188.5787	5219.1814	164						
85.97	gnd	5158.9994	5237.5604	165						
85.84	pit1	5174.4278	5260.2733	166						
85.76	swale	5196.6585	5248.2830	167						
85.31	pkchk	5204.8111	5280.4125	168						
85.35	clmpbrch	5191.4817	5287.5079	169						
83.08	inpines	5175.8838	5322.5070	170						
84.59	ts	5150.2071	5296.8353	171						
81.04	bs	5120.0457	5311.8901	172						
78.68	bs	5139.4063	5358.6255	173						
86.61	ts	5123.2786	5247.6030	174						

Point#, Start#-End# or G#= 127-  
Master DXF file [less .DXF extension]= 2-  
STOCKTON SERVICES